


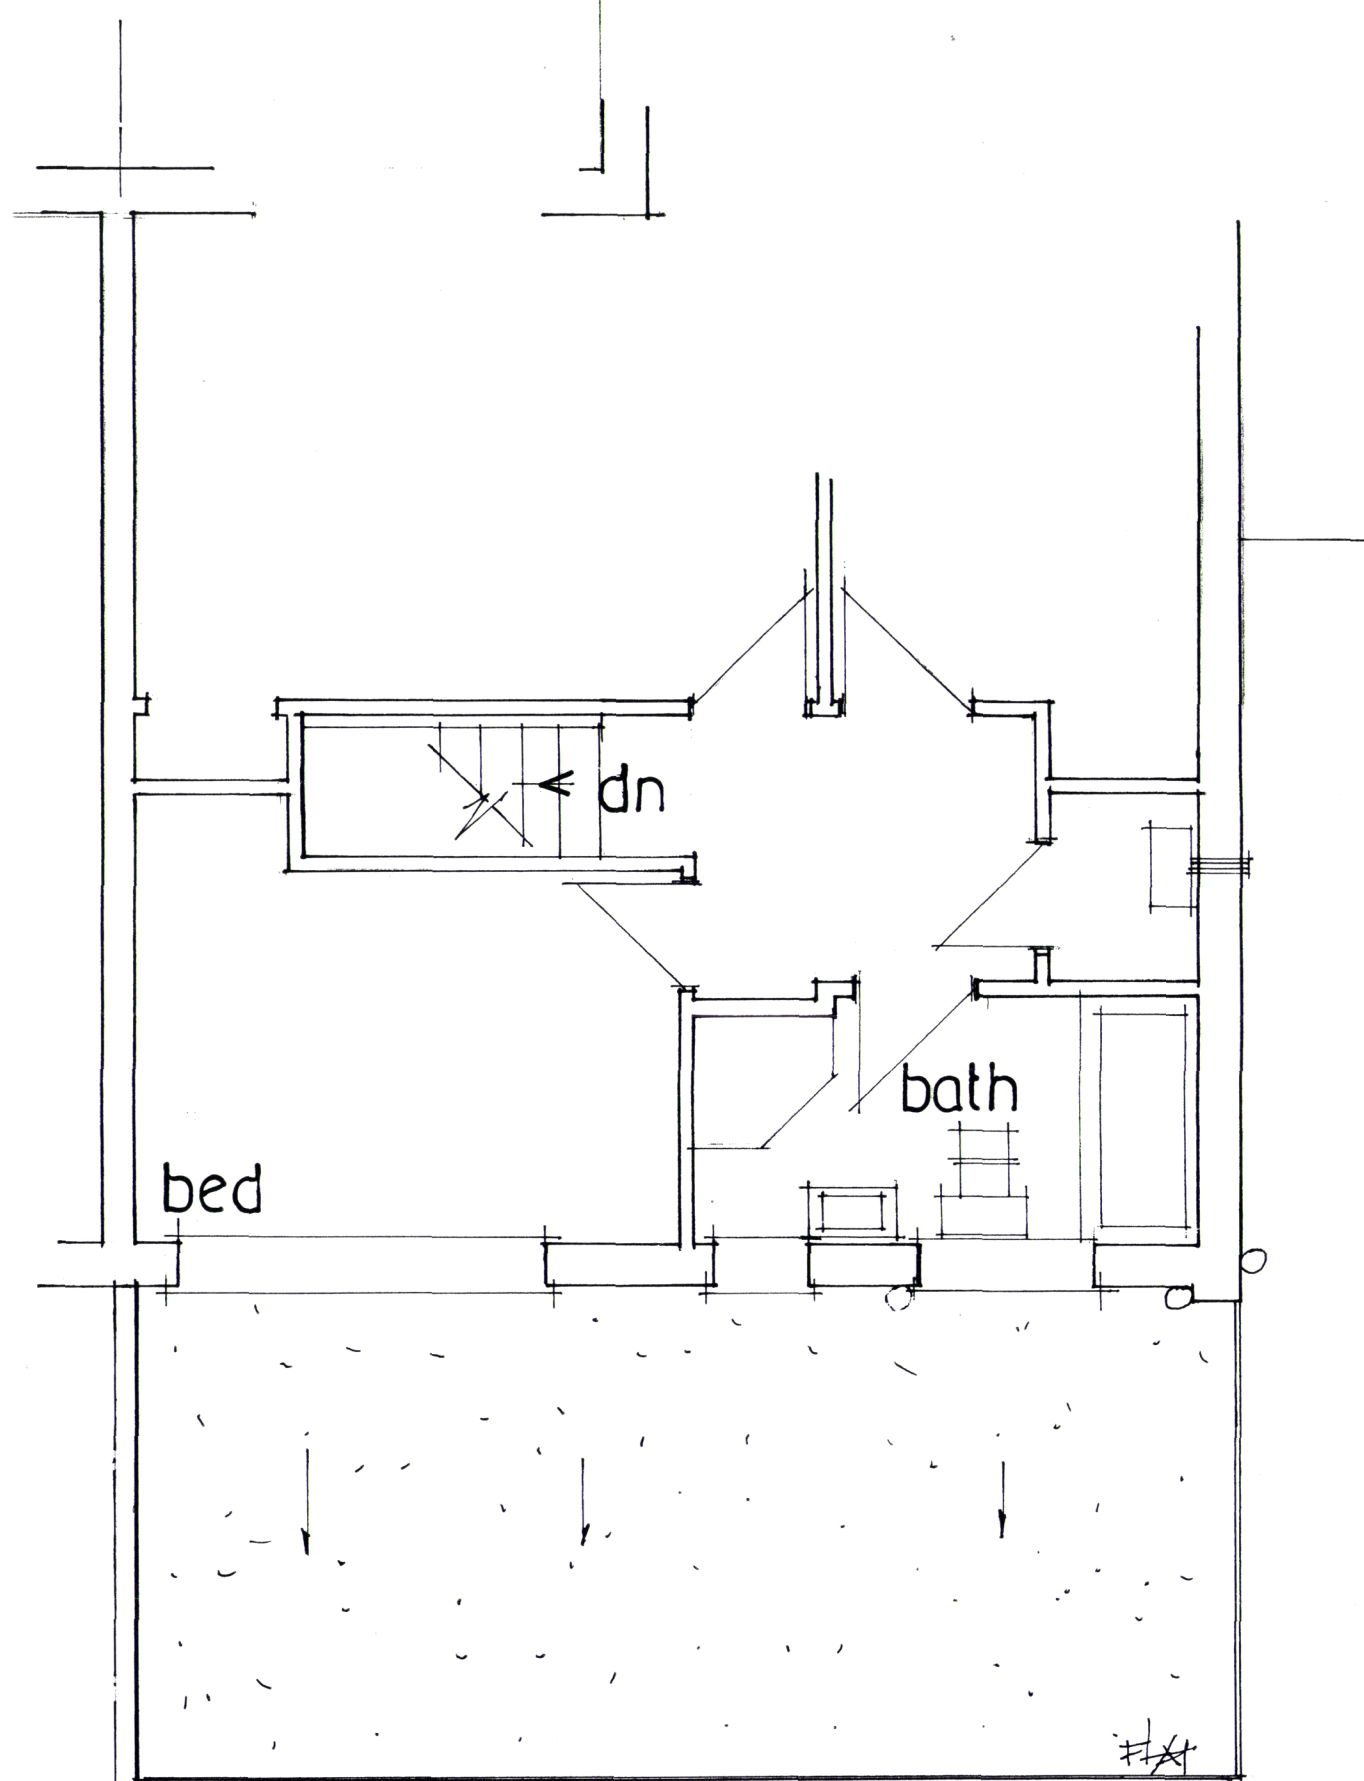

FIRST FLOOR


date apr 21
scale 1:50

**PROPOSED SINGLE STOREY REAR ADDITION.
16, BEECH GROVE, HAYLING ISLAND, HANTS.
FOR MR & MRS A. CHANDLER.**




Produced 01 Jun 2017 from the Ordnance Survey MasterMap (Topography) Database and incorporating surveyed revision available at this date.

The representation of a road, track or path is no evidence of a right of way. The representation of features as lines is no evidence of a property boundary.

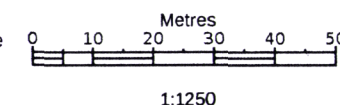

Supplied by: Latitude Mapping Ltd
Licence: © Crown Copyright and
database rights 2017 OS 100038864
Reference: OI1130098
Centre coordinates: 472530 99711

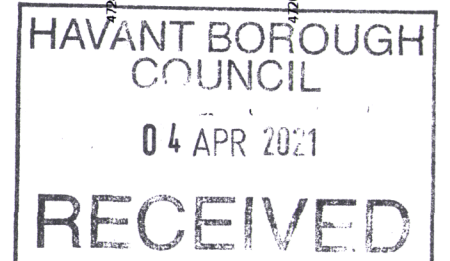

SITE/LOCATION PLAN