


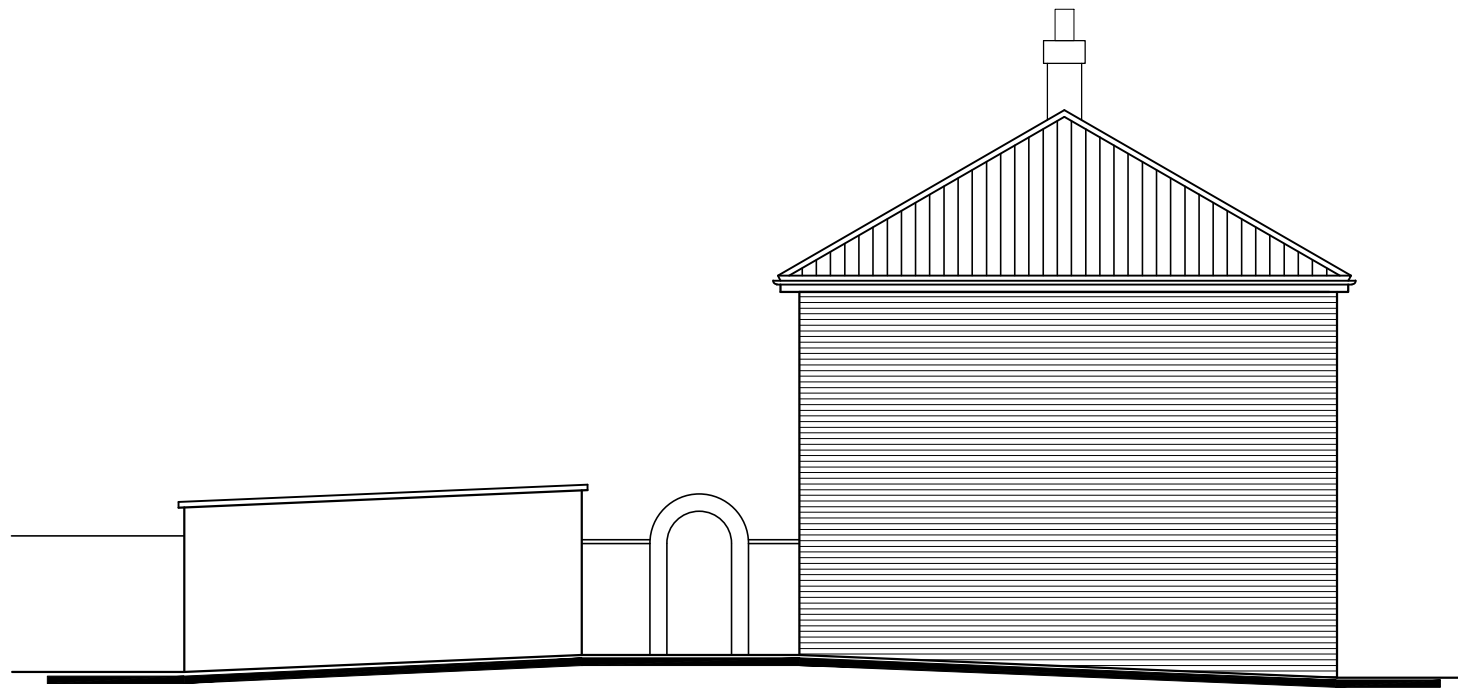

EAST



NORTH



SOUTH



WEST

CAD

Critchley Architecture And Design Ltd.
Contact: 02392 474 919 | info@caad.online
The Old Brewery, 15E South Street, Havant, PO9 1BU

EXISTING ELEVATIONS

Revisions

a)	Note/Date/Initial
b)	
c)	
d)	

28 Westways,
Farlington,
Havant,
PO9 3LN

Scale A1=1:50, A3=1:100
Drawn JHL
Date 02/10/2020

20073-301⁰

10m

20m

30m

40m