


1 Haslar Crescent, Waterloo - 4146.20.CC

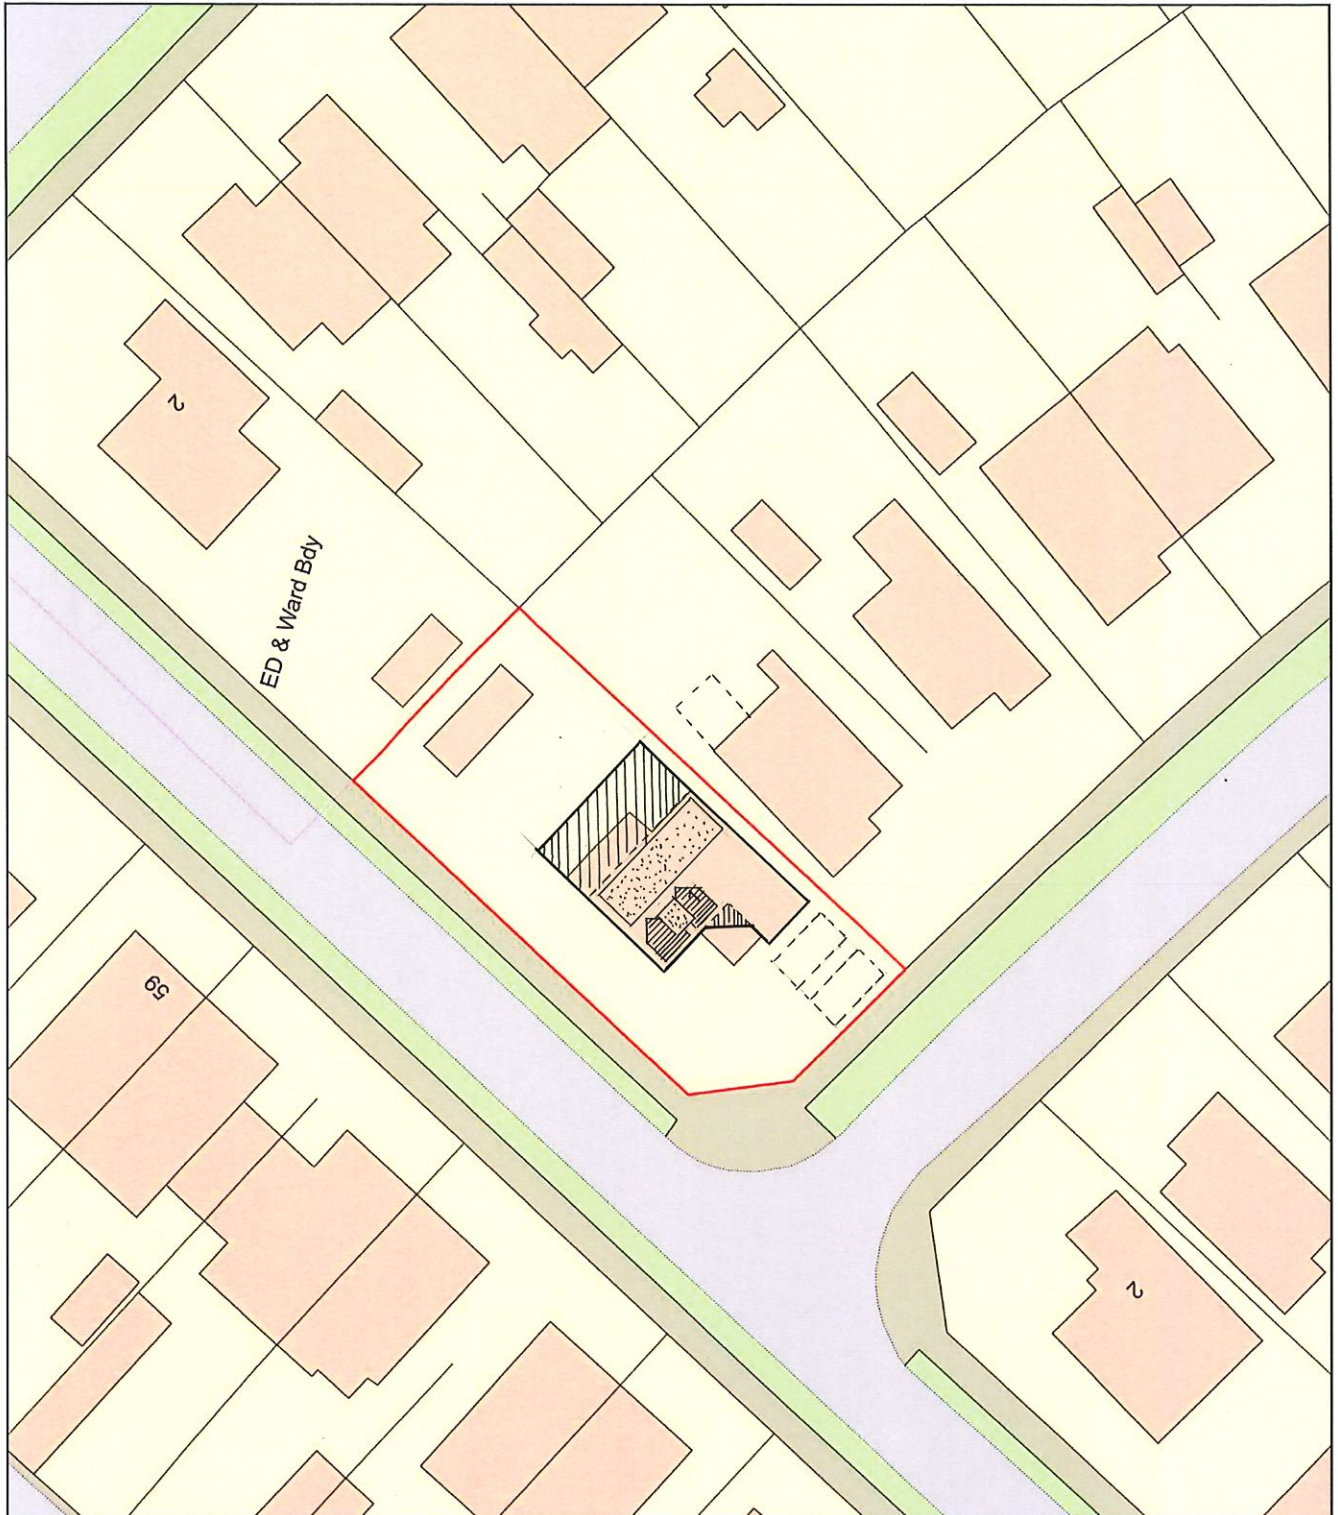

0 20
Metres



Plan Produced for: Thorns Young Architectural

Date Produced: 02 Oct 2020

Plan Reference Number: TQRQM20276114256460

Scale: 1:500 @ A4