


32 St Marys Road PO11 9DB - Location Plan

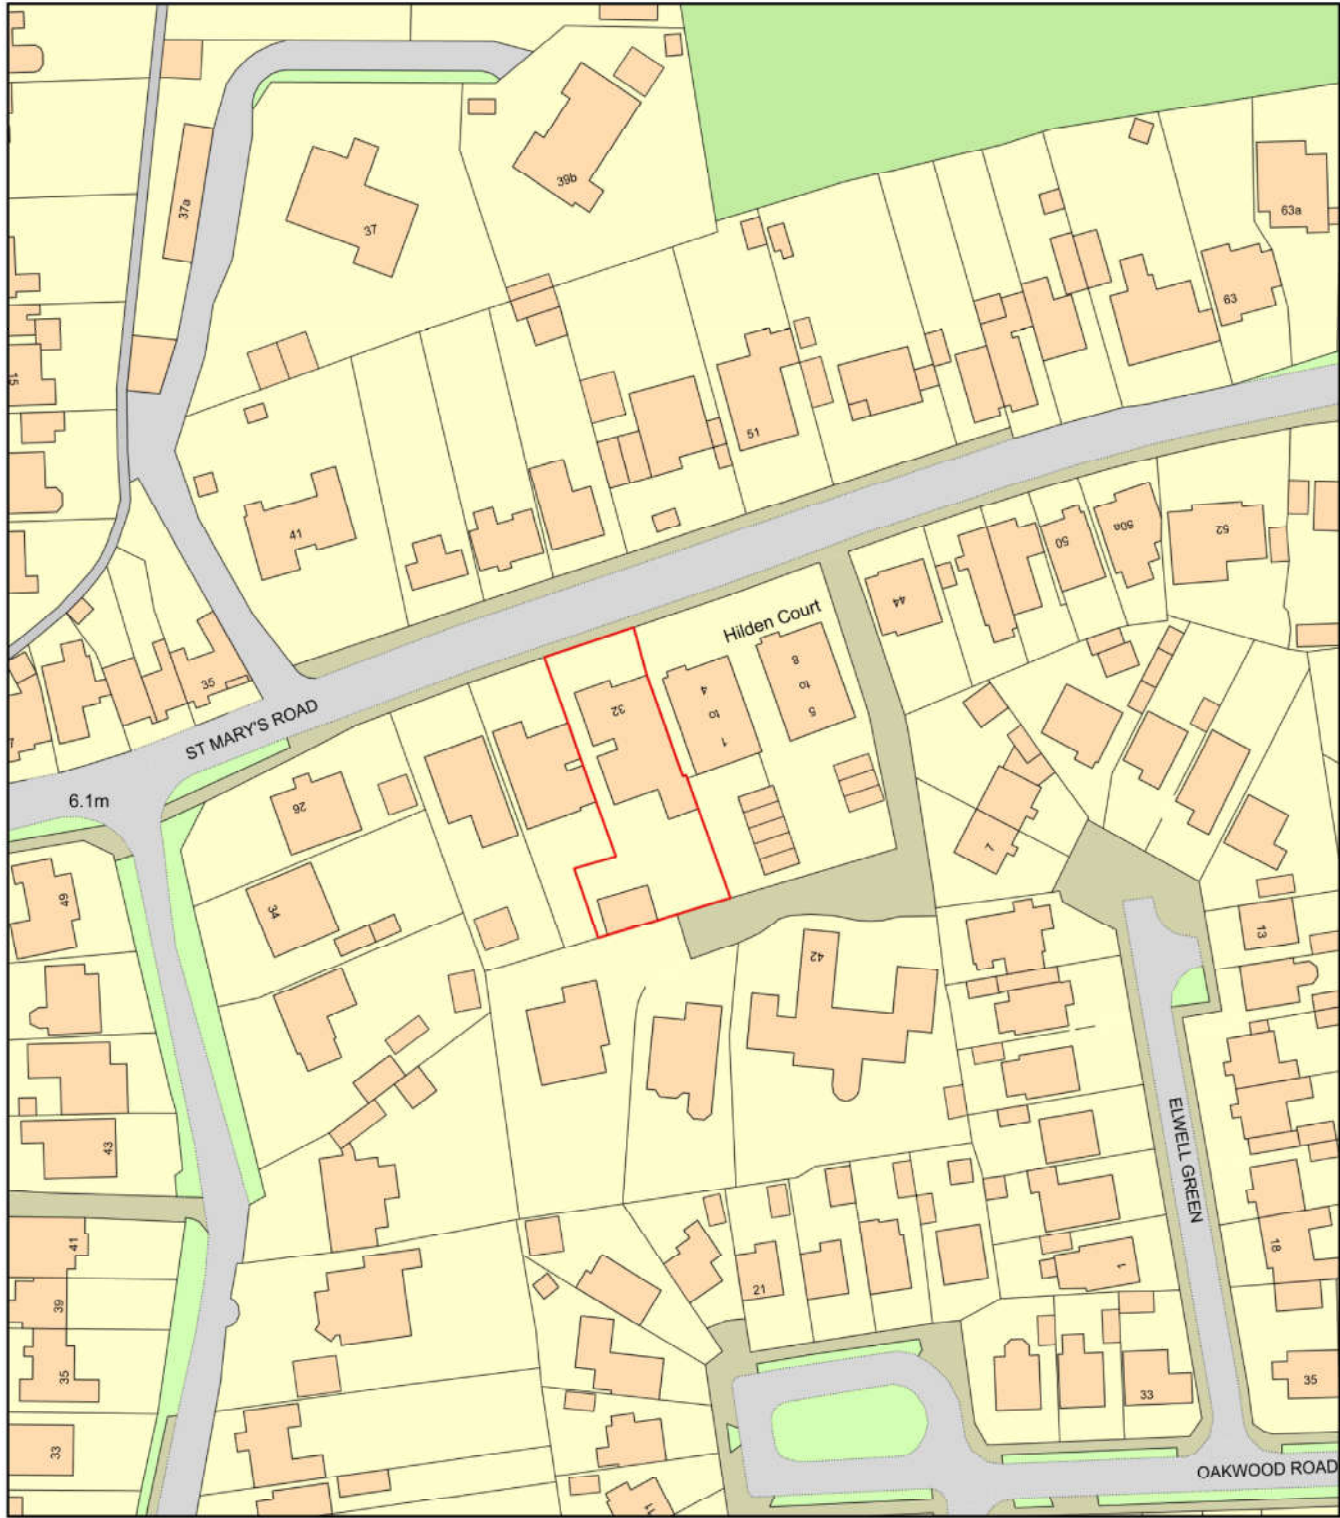

0 50
Metres



Plan Produced for: Parkers Design
Date Produced: 16 Nov 2020
Plan Reference Number: TQRQM20321201327516
Scale: 1:1250 @ A4

© Crown copyright and database rights 2019 OS 100042766

1:500		100
1:200		20
1:100		10
1:50		5



PROJECT 32 St Marys Road PO11 9DB	CLIENT Williams		
	Date	Issue Date	Scale (@ A3)
SHEET Location	Drawn by SW	DRAWING NUMBER P107	REV
	Checked by SR		