


Location Plan - 65 Southbrook Road PO9 1RL

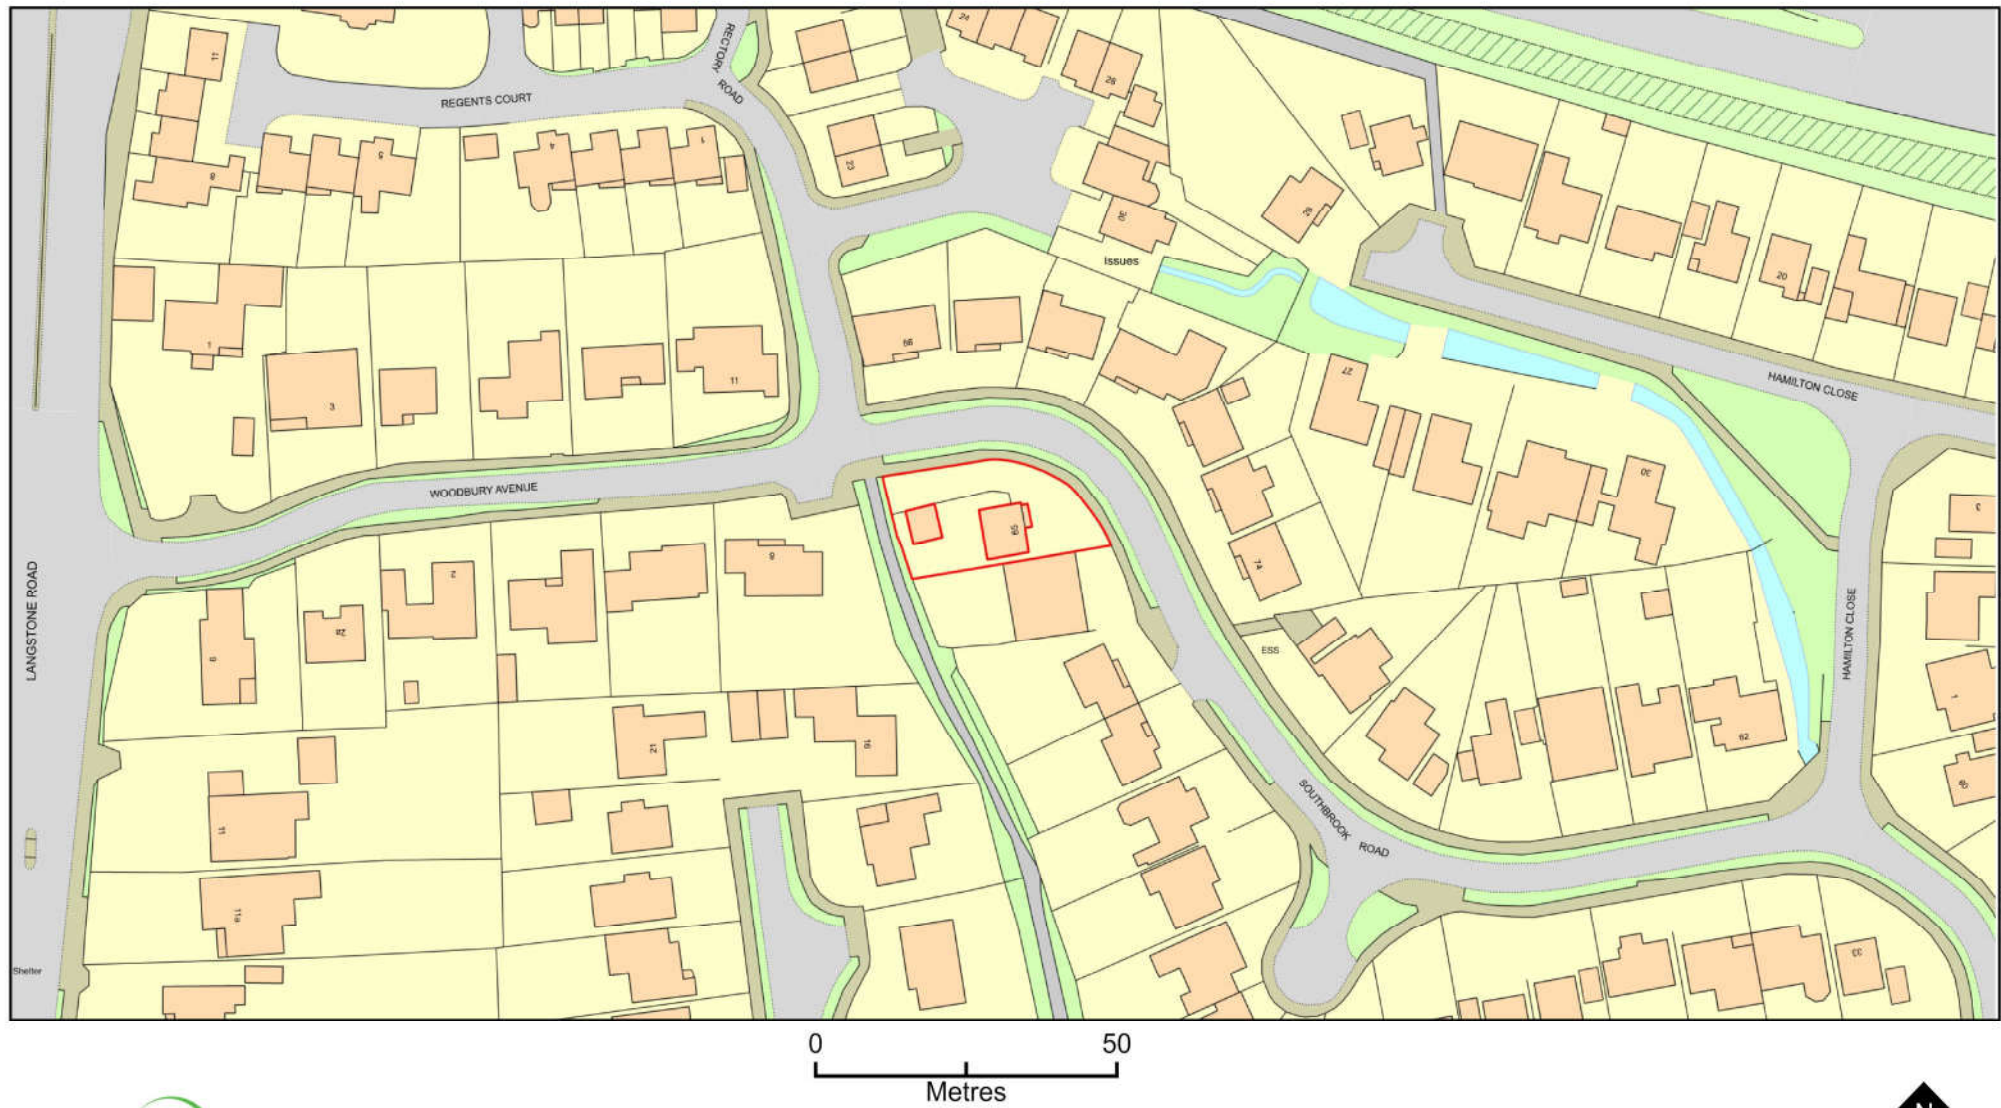

Plan Produced for: Parkers Design
 Date Produced: 12 Jun 2020
 Plan Reference Number: TQRQM20164183239239
 Scale: 1:1250 @ A4
 © Crown copyright and database rights 2019 OS 100042766

1:500		100
1:200		20
1:100		10
1:50		5



(C) Copyright of Parkers Design (Southern) Limited. Any reproduction of these drawings will require written authority from the copyright owner.
 Parkers Design Limited - The Studio @ 90, PO9 2PR
www.pexd.co.uk - info@pexd.co.uk - 07776 008822

PROJECT **65 Southbrook Road**
 SHEET **Location Plan**

CLIENT Cole			
Date	Issue Date	Scale (@ A3)	
Drawn by	SW	DRAWING NUMBER	REV
Checked by	SR	P106	