


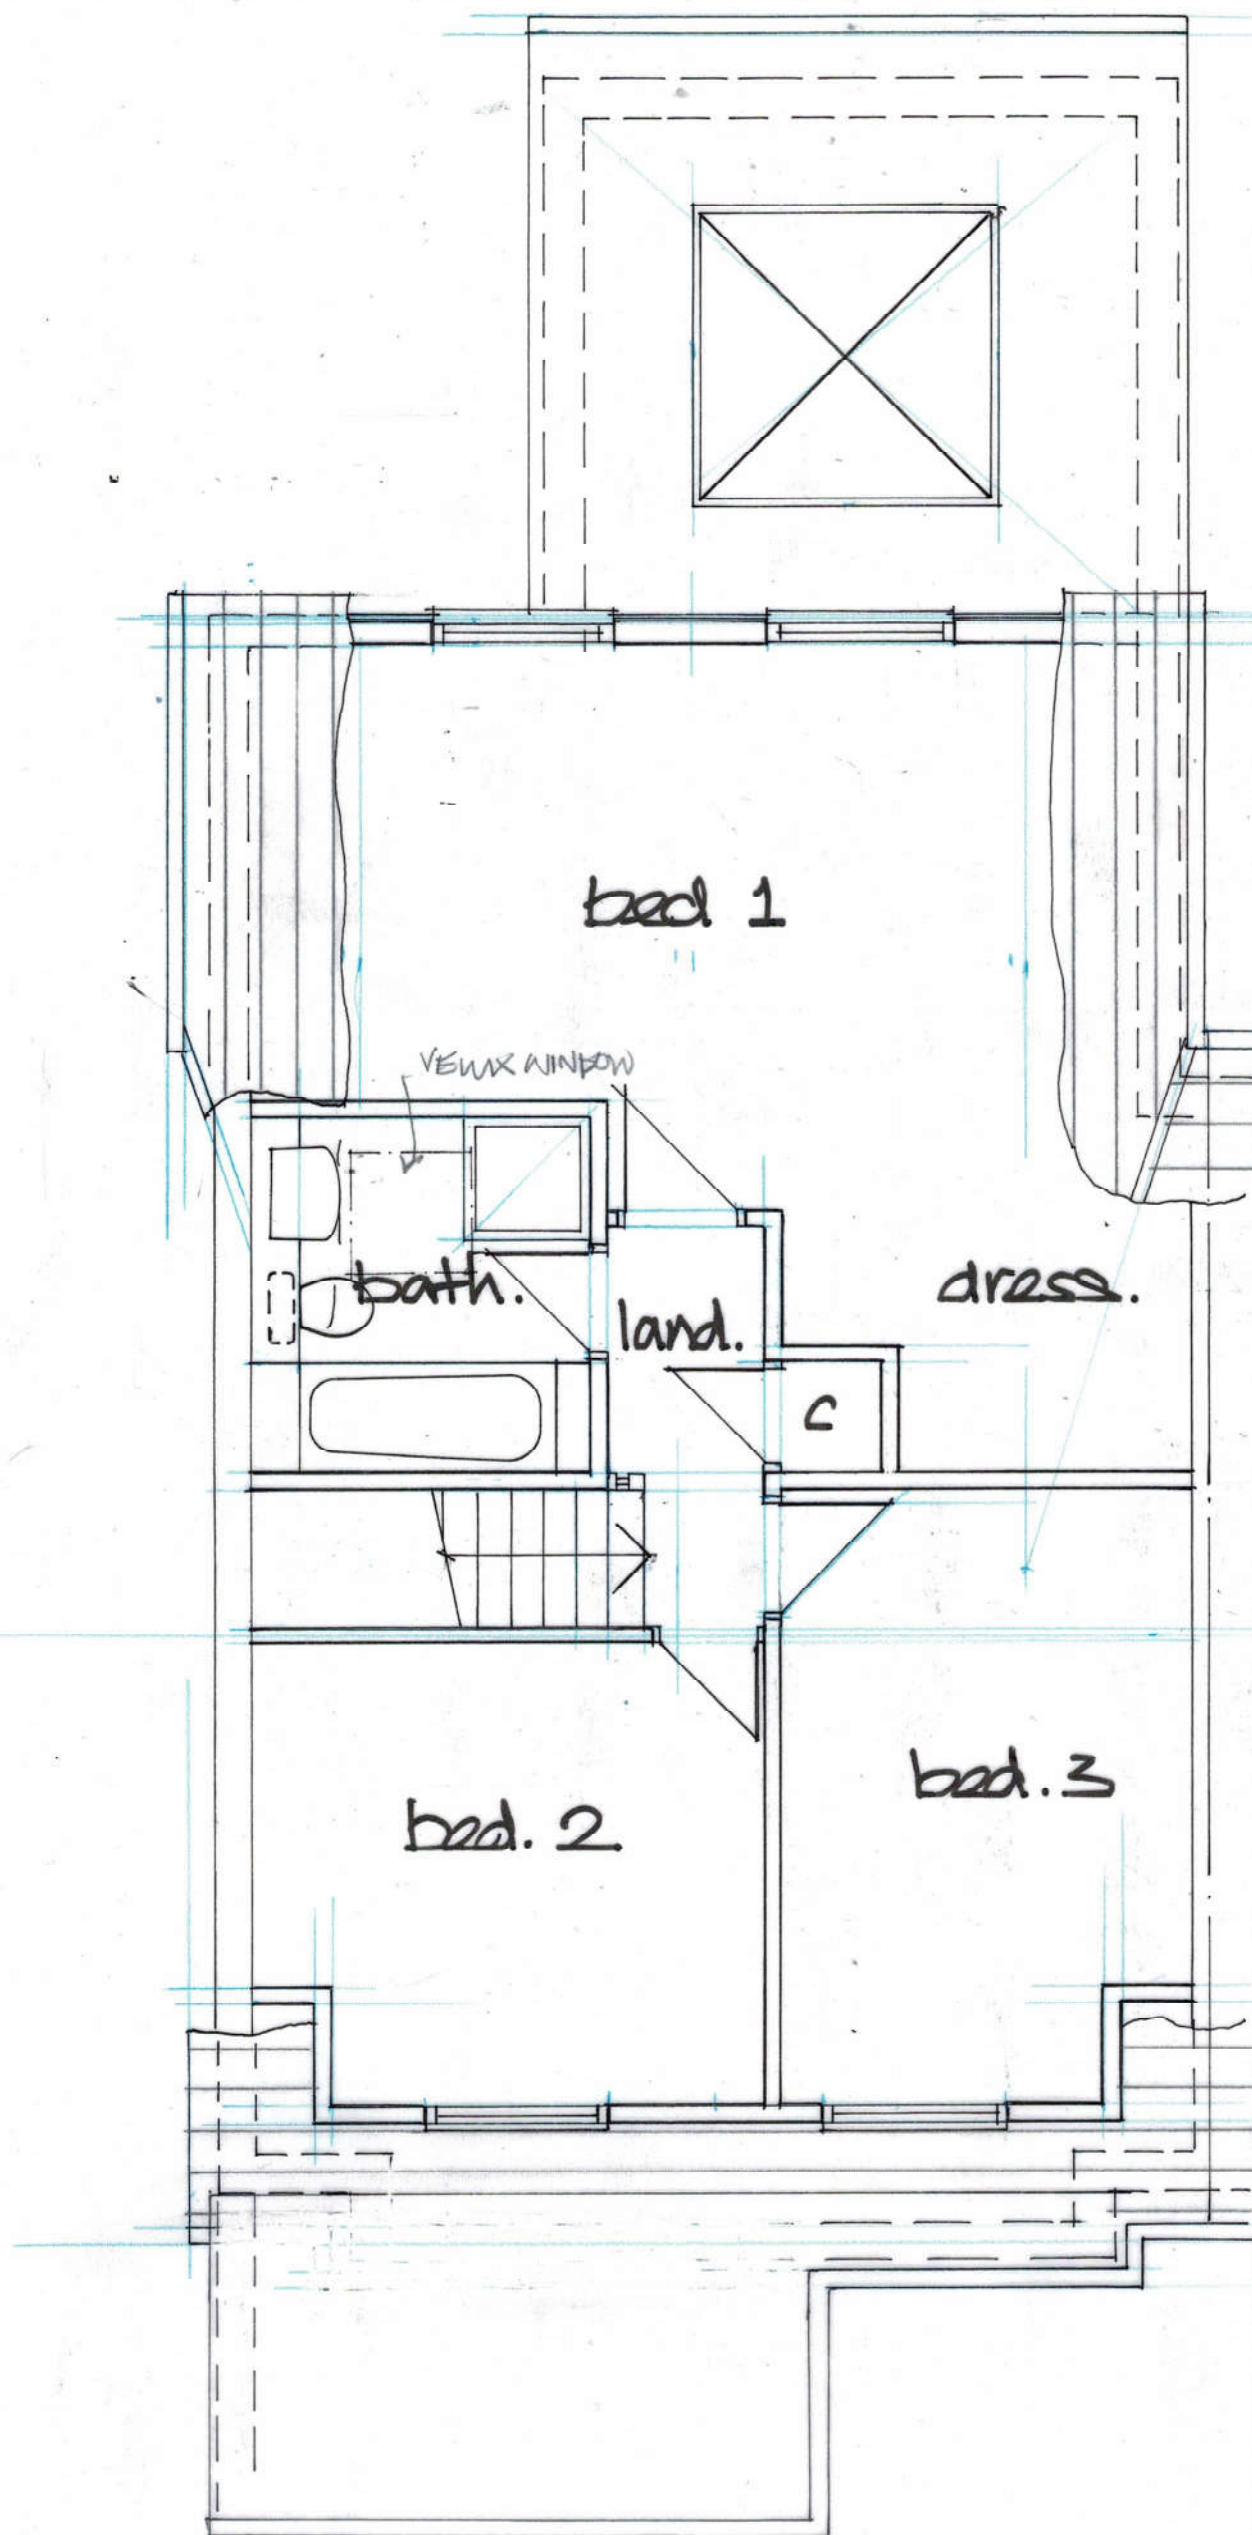

A	3/11/20 views to South Street		DT
Derek Treagus Associates ARCHITECTURAL SERVICES No3-The Townhouse, 20 Nelson Road, Southsea, Hampshire PO5 2AS Tel: 07956 624094 Email: derek.treagus@gmail.com			
Project	REAR EXTENSION AND LOFT CONVERSION AT 53 FROGMORE LANE, WATERLOOVILLE, HAMPSHIRE.		
Client	Mr & Mrs A McCloud		
Subject	Planning Drawing Proposed First Floor		
Date:	July 2020	Scale:	1:50 @ A3
Rev:	A	Drg. No.	20/913/02
• Copyright reserved. • All dimensions are to be site confirmed and should not be scaled unless for Planning purposes. • Verify all queries with the office.			