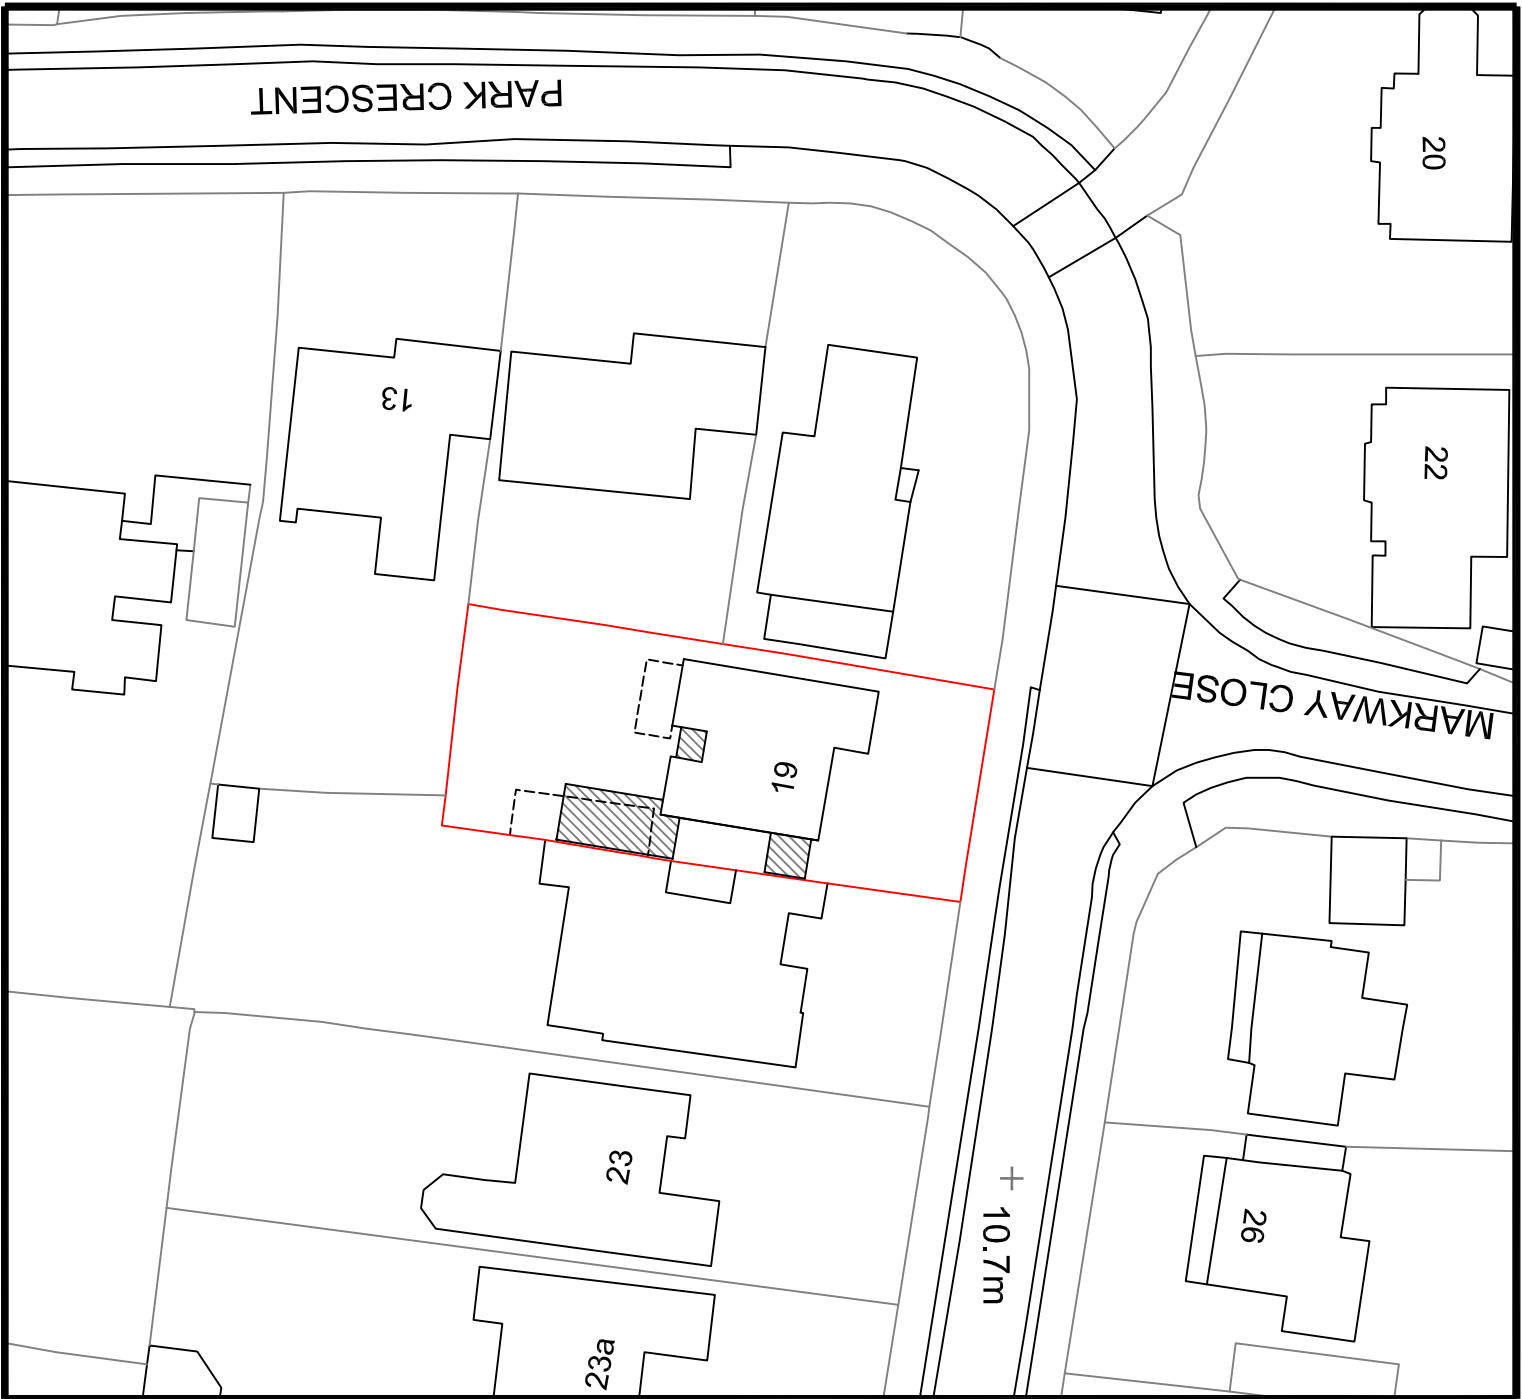


Your Home Plans Ltd Chichester Enterprise Centre, Terminus Road, Chichester, PO19 8TX 01243 908064 june@yourhomeplans.co.uk		19 Park Crescent Emsworth Hampshire PO10 7NT		Block Plan	
Project Number: 19PAR-20		Drawing No: B01			
Date: 14th December 2020					
Drawn By: Your Home Plans Ltd					
Checked By: JEG		Scale: 1:500 A3			