


PROPOSED REAR ELEVATIONS

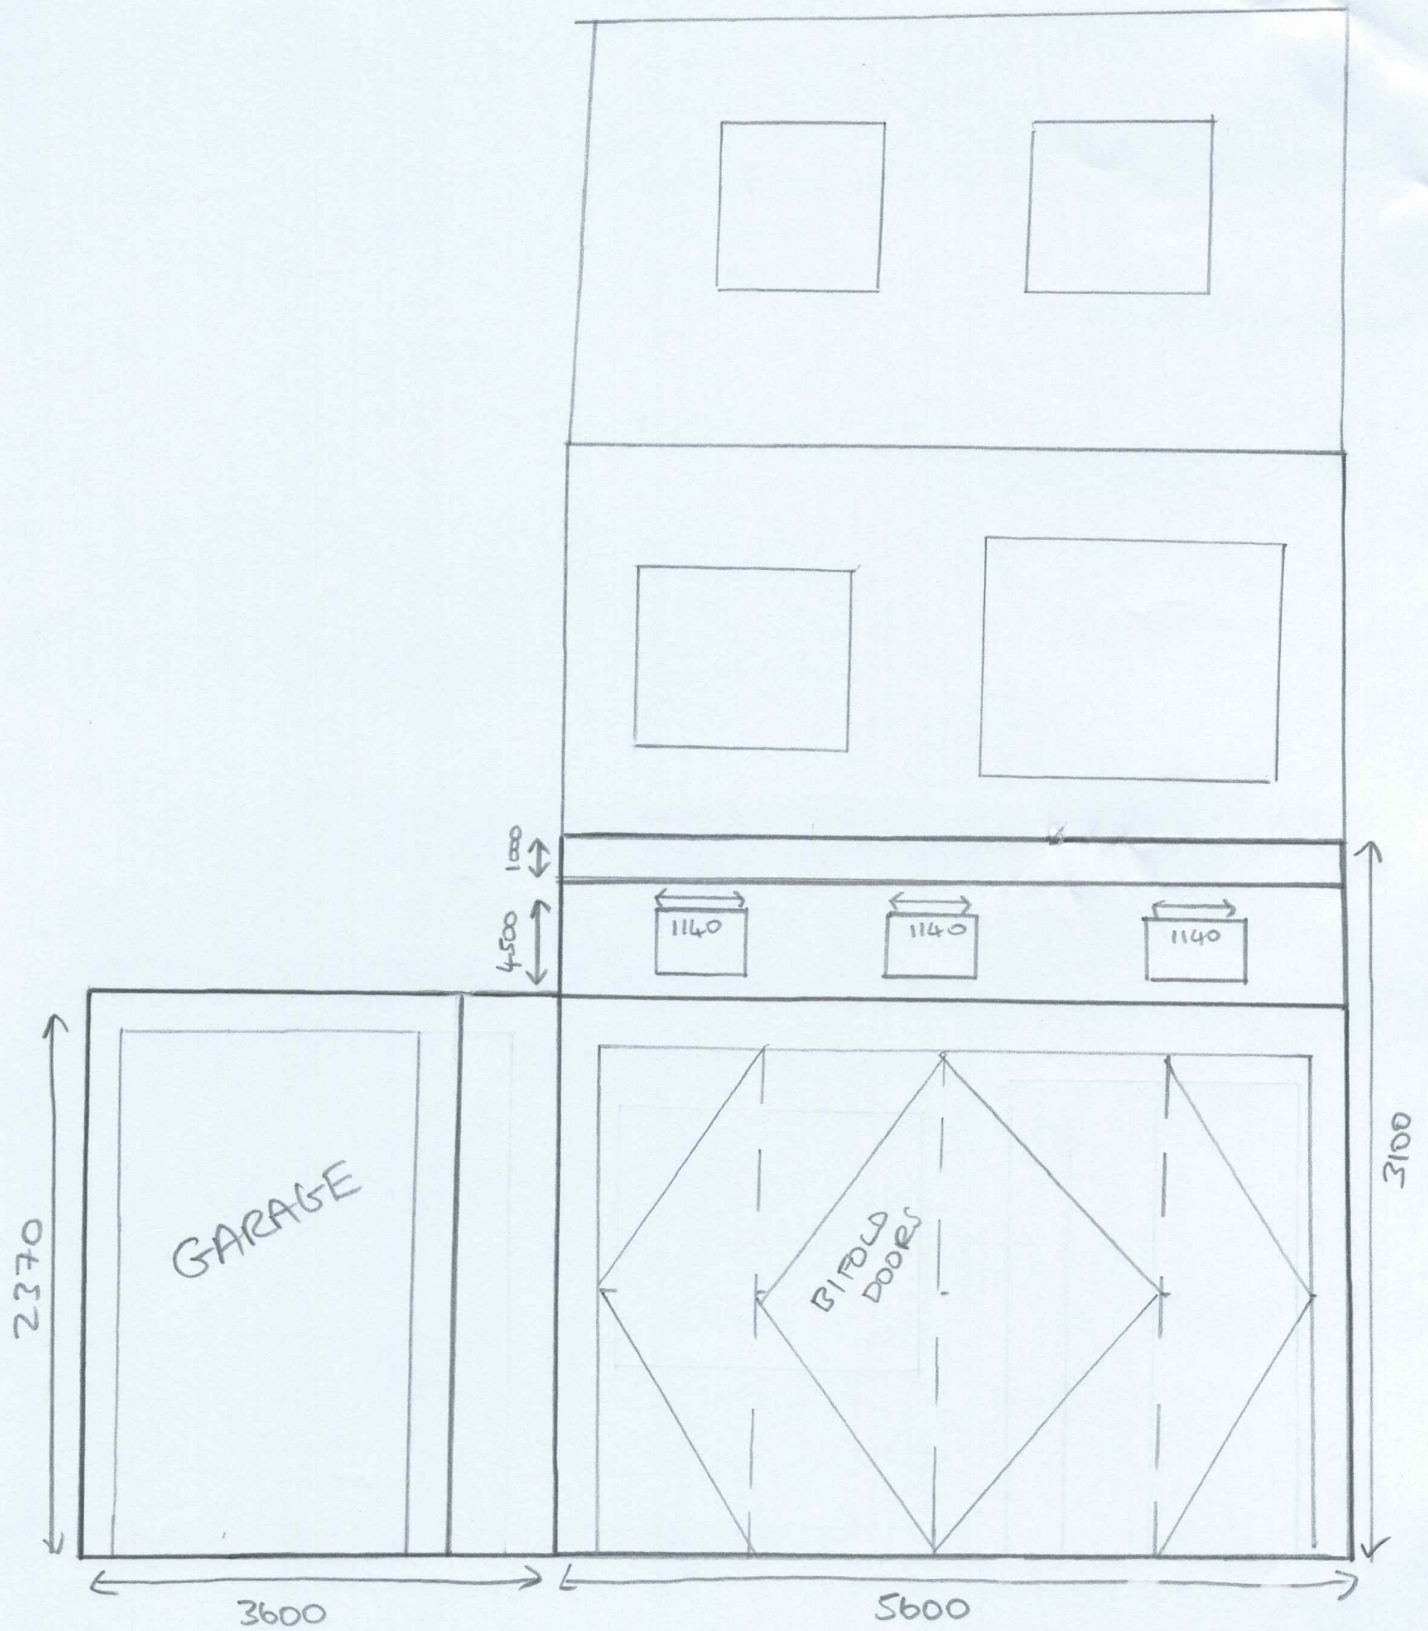

NOT TO SCALE

6 BATTENS WAY