


18 Springfield Close PO9 3NY

Parking provision

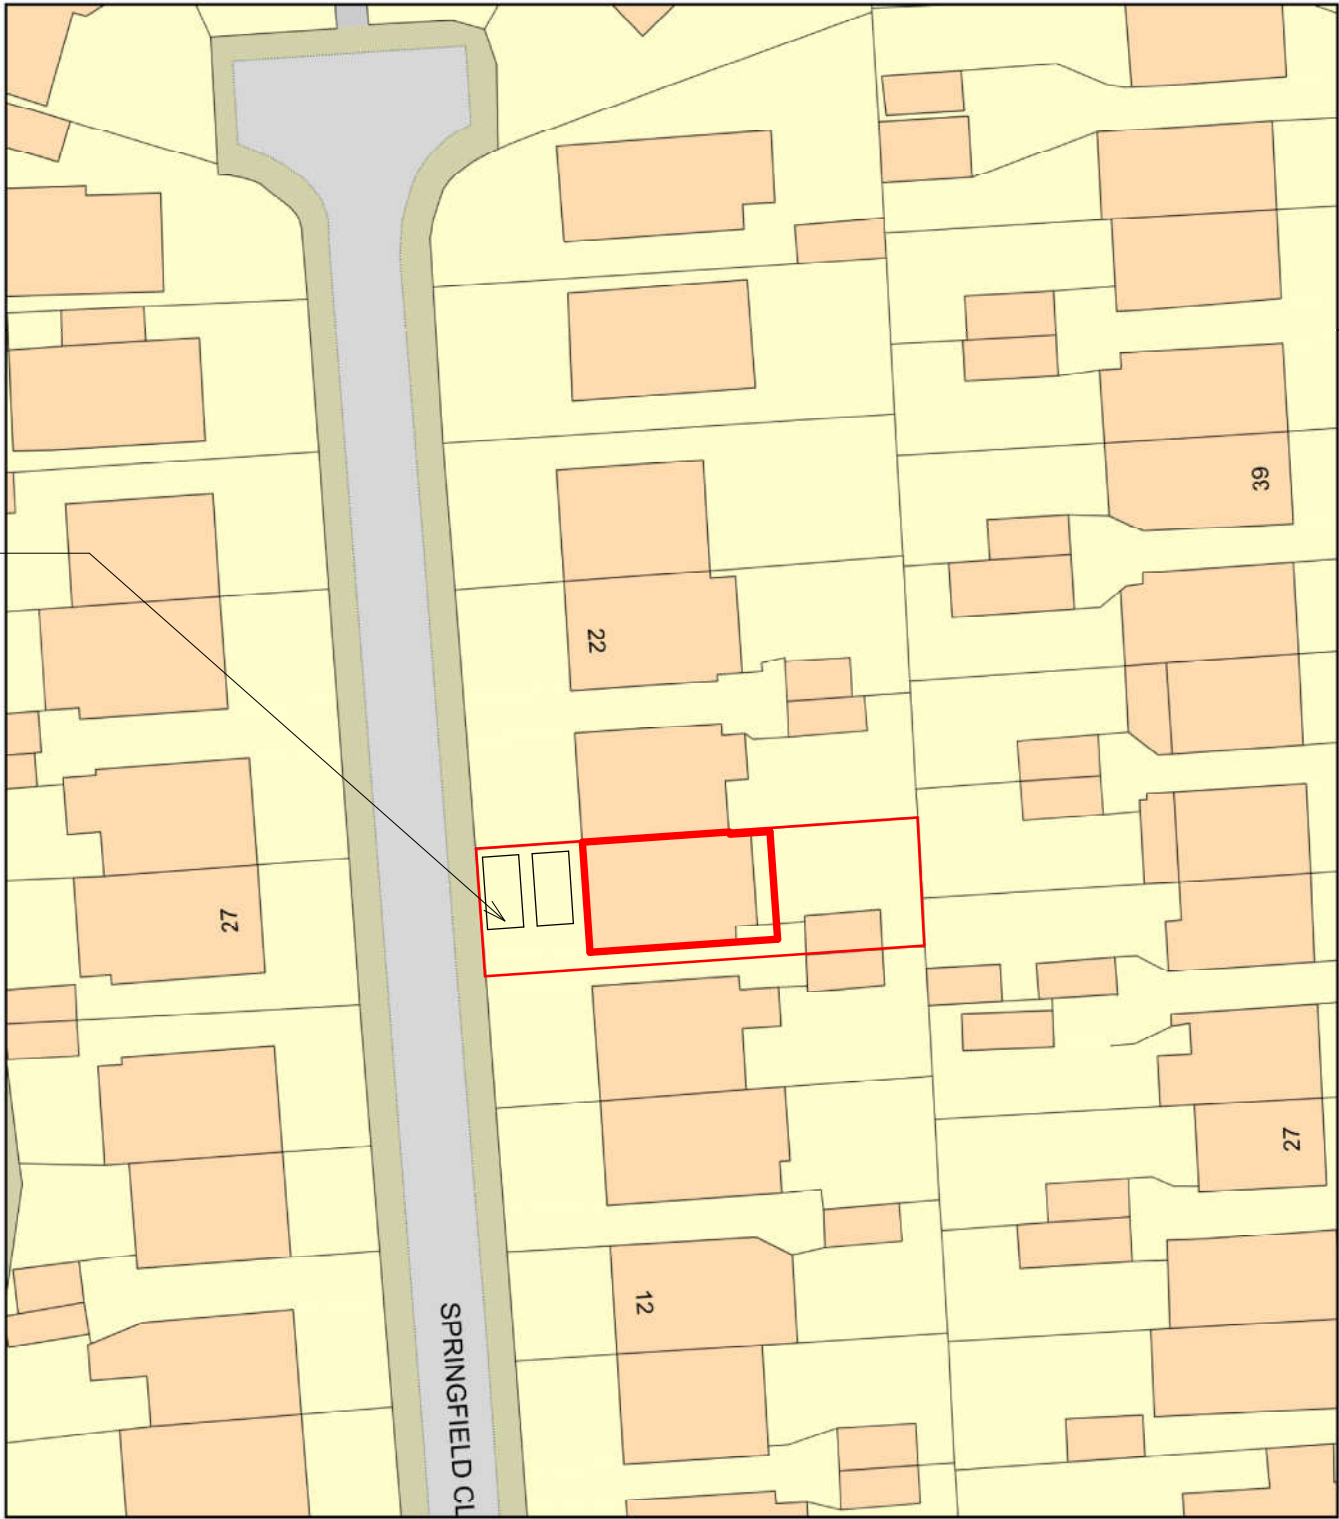

Plan Produced for: Parkers Design
Date Produced: 23 Feb 2021
Plan Reference Number: TQRQM21054101029135
Scale: 1:500 @ A4

© Crown copyright and database rights 2019 OS 100042766

1:500									100
1:200									20
1:100									10
1:50									5



PROJECT 18 Springfield Close PO9 3NY	CLIENT			
	Date	Issue Date	Scale (@ A3)	
SHEET Block	Drawn by	SW	DRAWING NUMBER P106	REV
	Checked by	SR		