



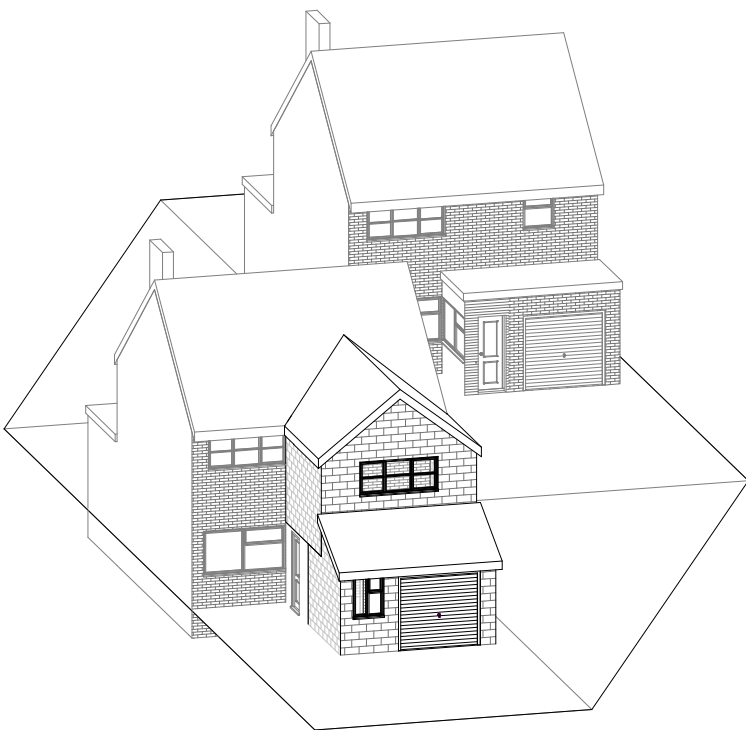

2 3D BRX

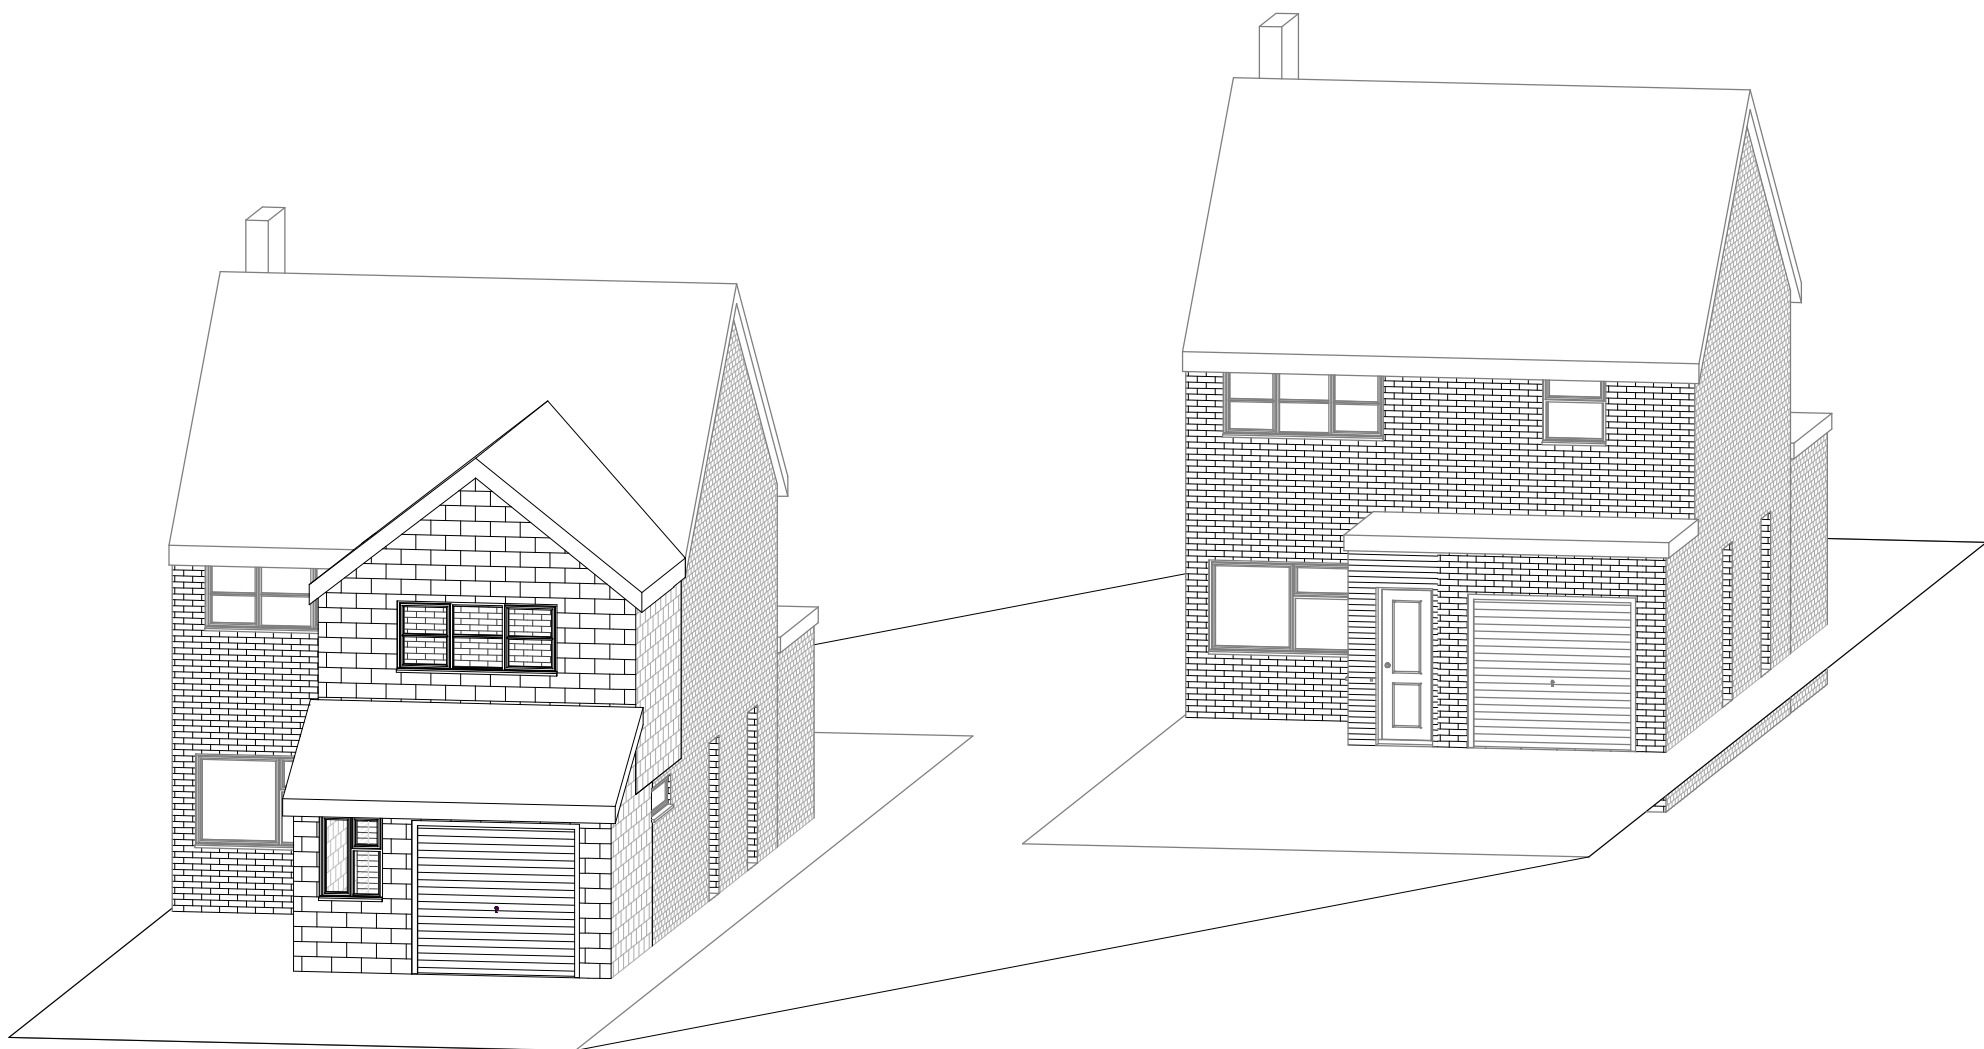

1 3D Front

Scale @ A3 unless otherwise stated

1:500	☐	☐	☐	☐	☐	☐	☐	☐	☐	50
1:200	☐	☐	☐	☐	☐	☐	☐	☐	☐	20
1:100	☐	☐	☐	☐	☐	☐	☐	☐	☐	10
1:50	☐	☐	☐	☐	☐	☐	☐	☐	☐	5

pd

parkers

executive

design

PROJECT 12 Tavistock Gardens PO9 2TL	CLIENT Davey			
	Date	Issue Date	Scale (@ A3)	
SHEET 3D	Drawn by	SW	DRAWING NUMBER P105	REV
	Checked by	SR		