



Elevations 1:100

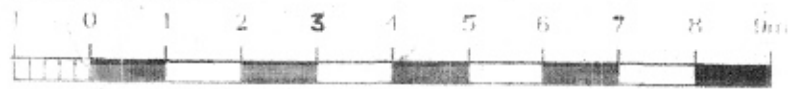

Plans 1:50

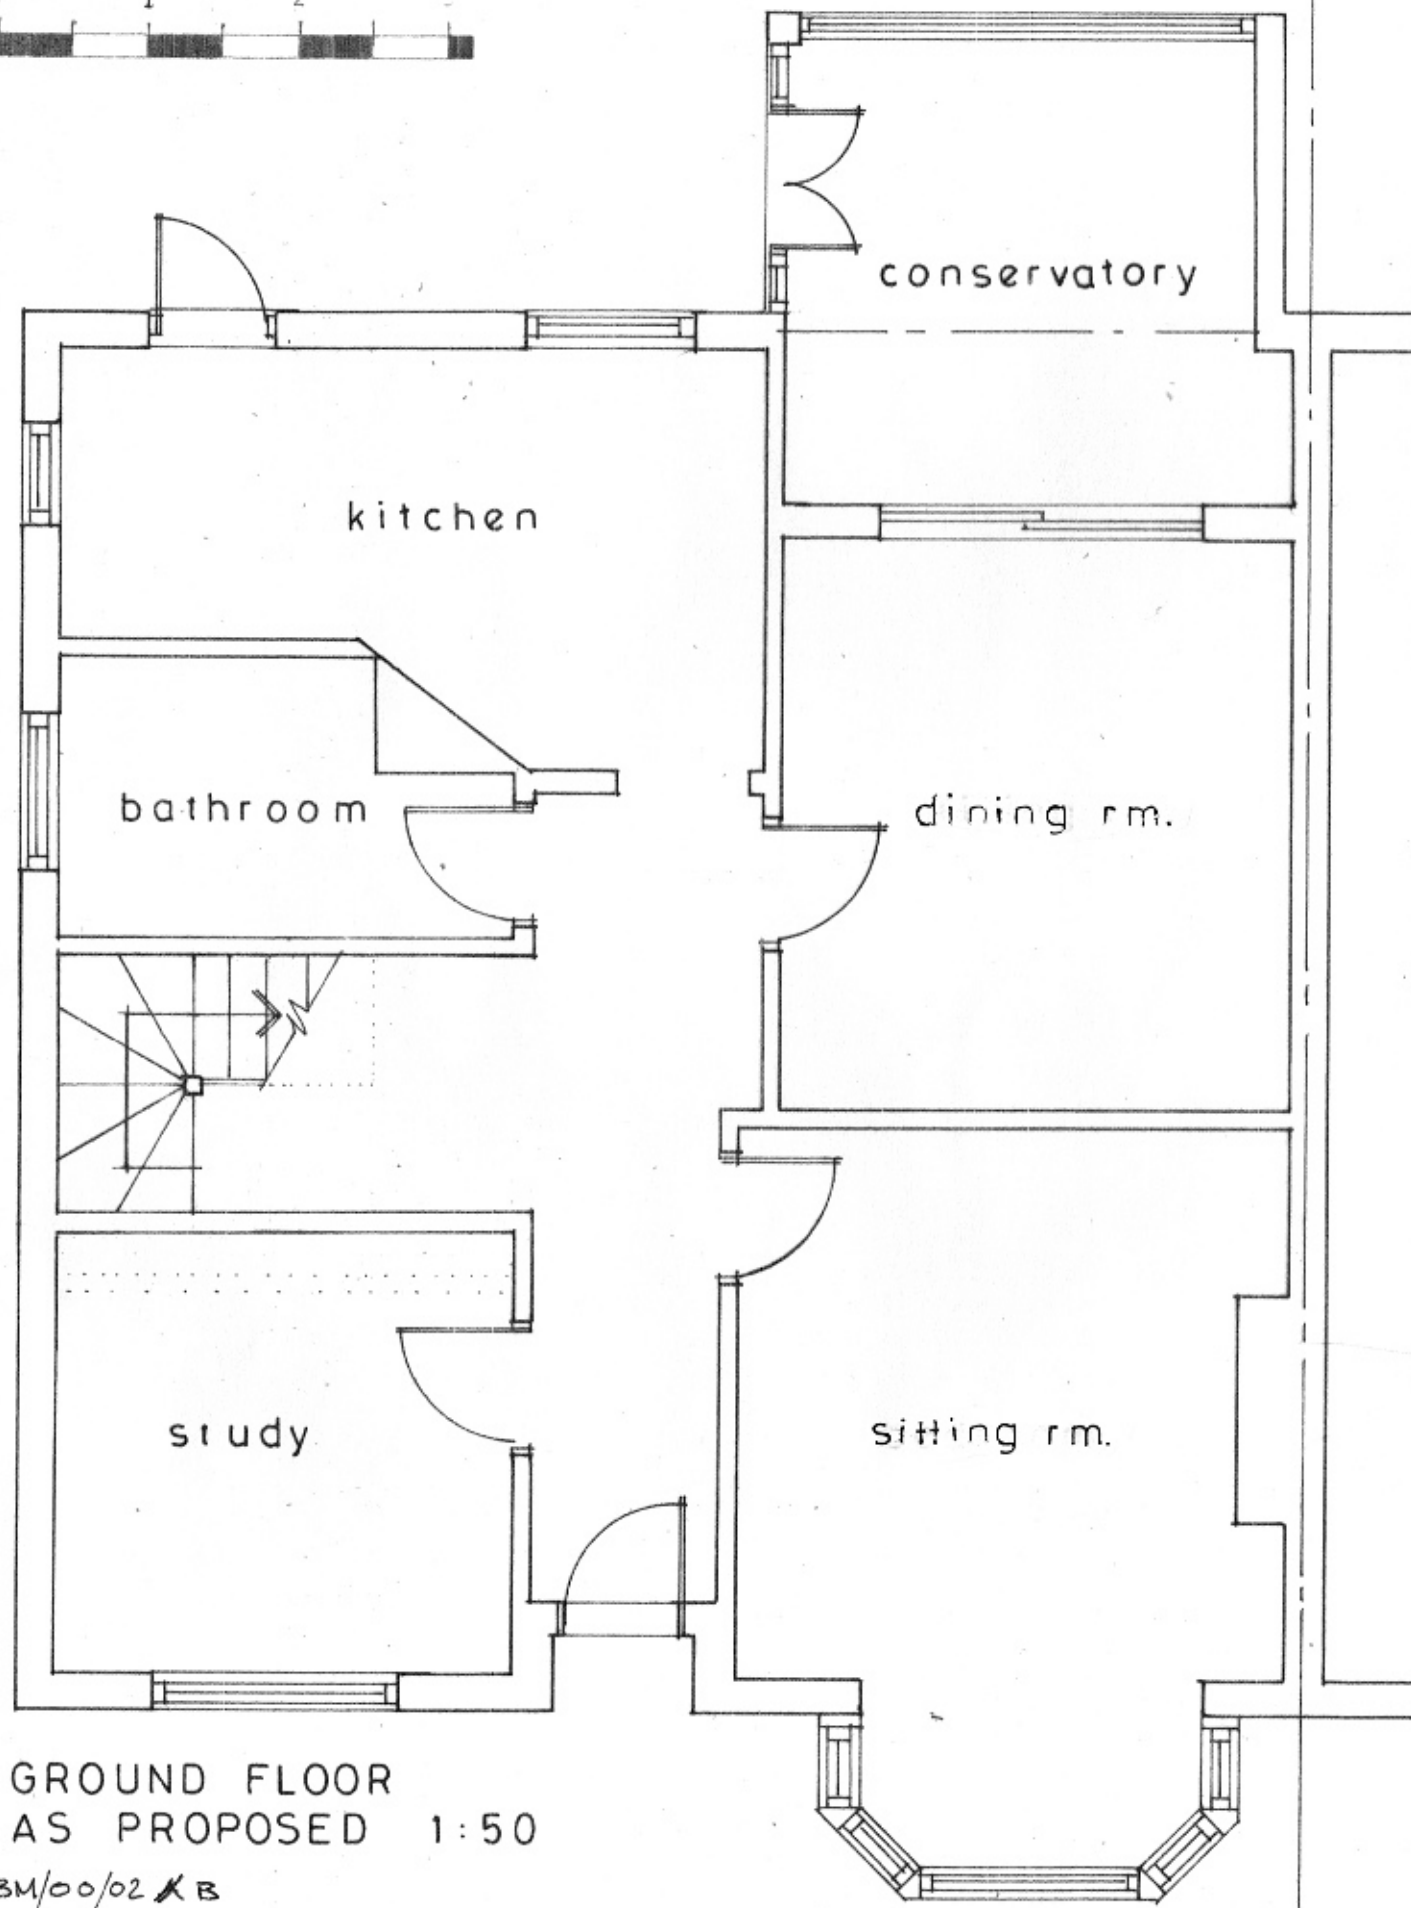

GROUND FLOOR
AS PROPOSED 1:50

DRG. NO. BM/00/02 AB