



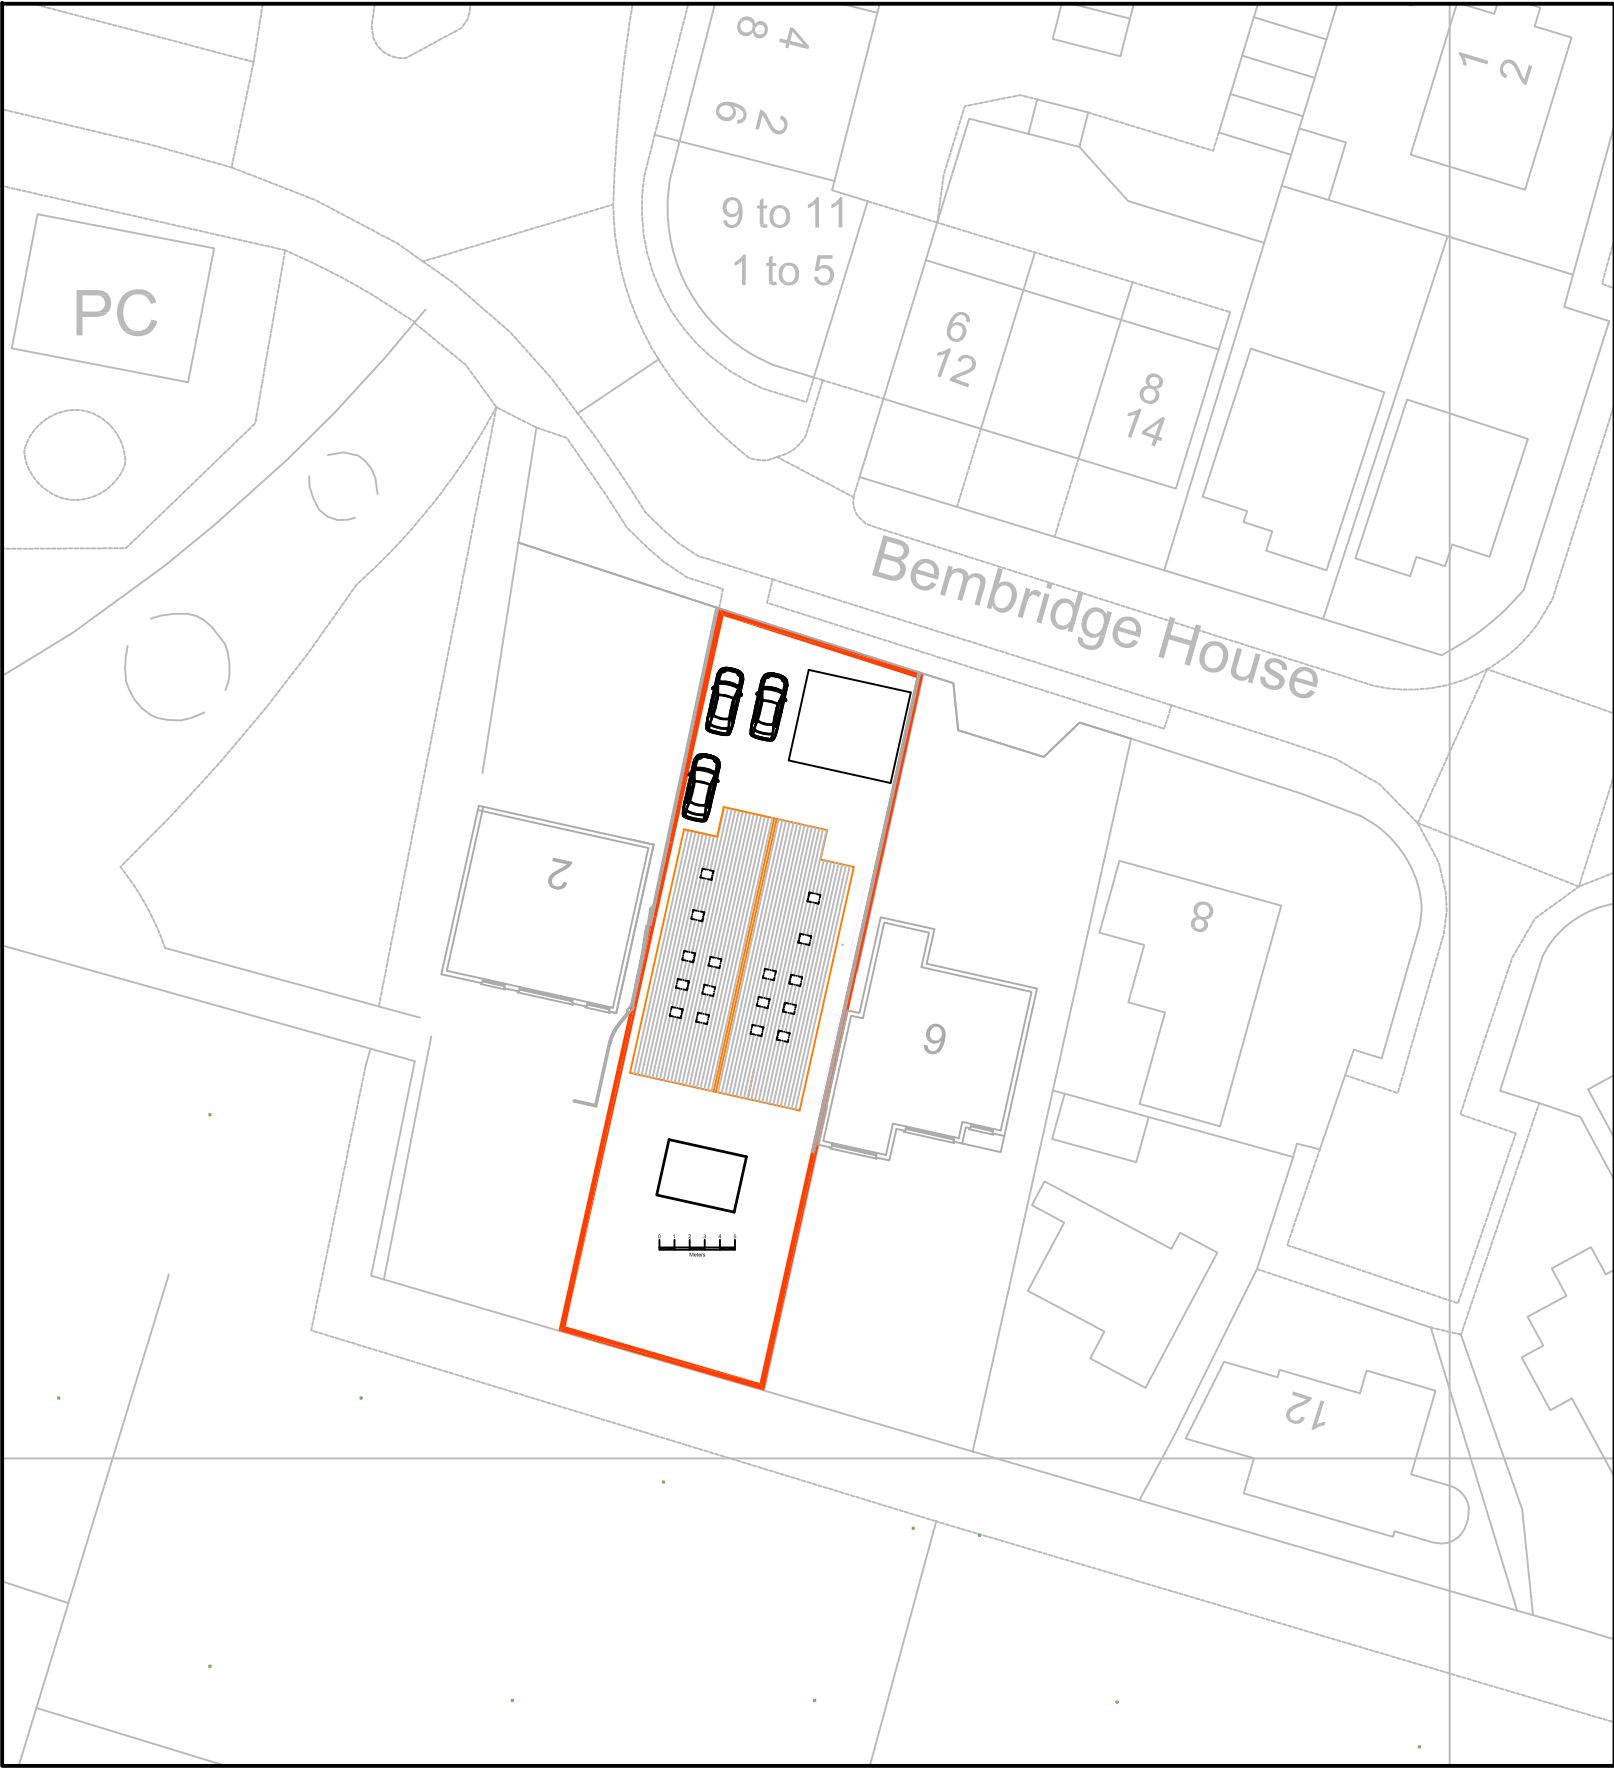

OS Serial No OI 1311355
Mapping supplied by:
Latitude Mapping Limited

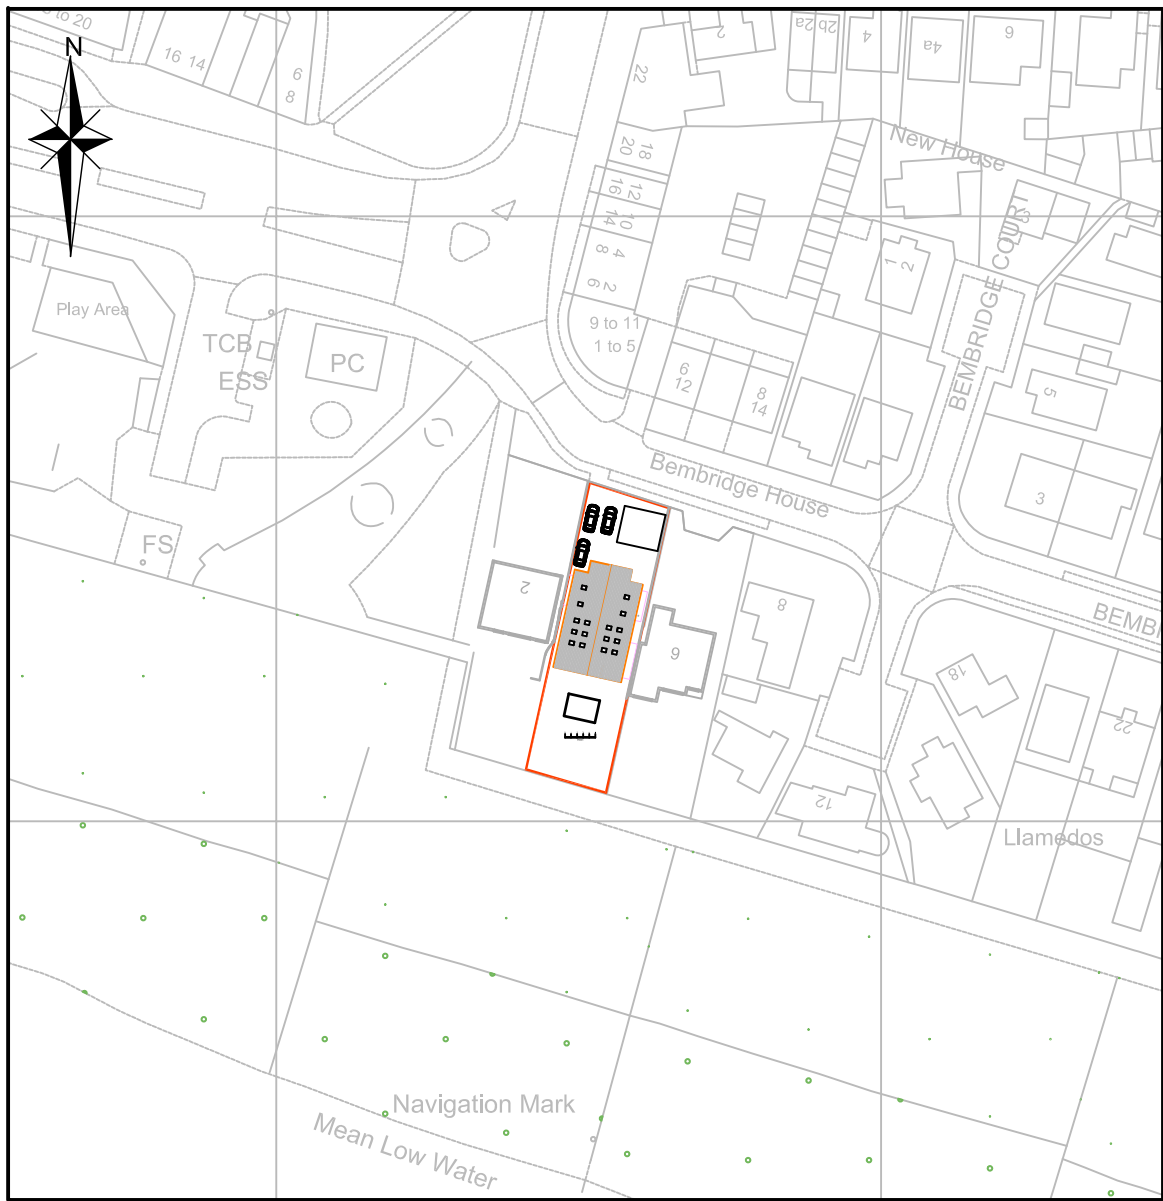

Architectural & Civil Engineering Design
143 Station Road, Liss, Hants. GU33 7AJ
Tel 01730 894988
e-mail:enquiries@acedesigns-ltd.co.uk
www.ace-designs.co.uk

Job Title
Proposed replacement dwelling at
4 Bembridge Drive, Hayling Island
Drawing Title
Site and Block Plan

Client
Mr and Mrs Adams-Madgwick

Scale 1/1250:1/500@A3	Date Mar 21	Designed GG
Drawn EV	Checked GG	Approved
Job No 190103	Drawing No 190103 / 501	Rev