




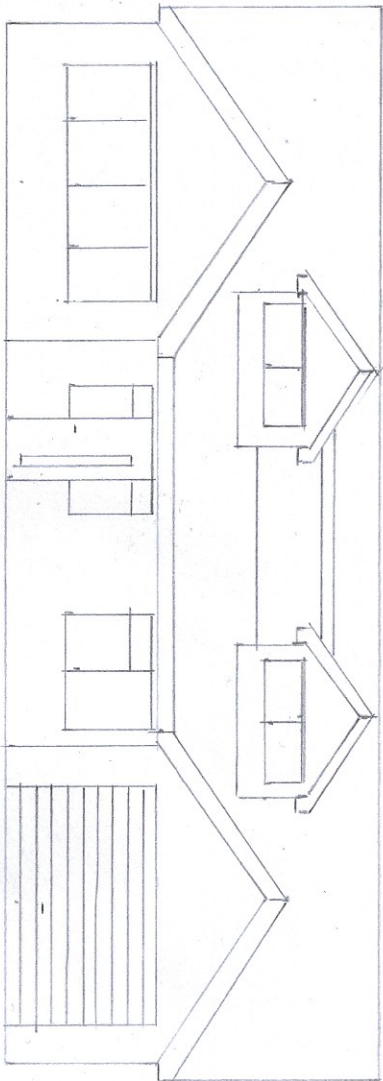

Proposed Front 1.100

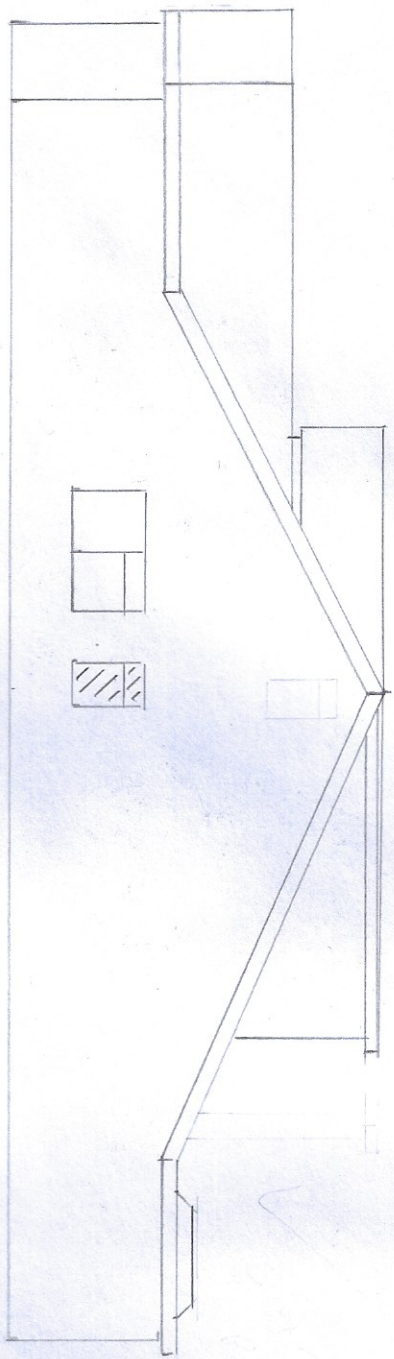


Proposed east side 1.100

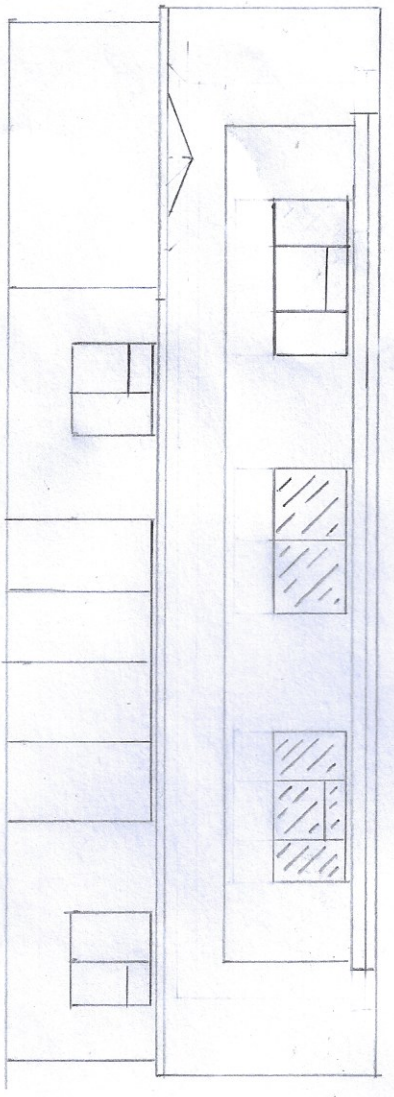

Proposed rear 1.100

0 1 2 3

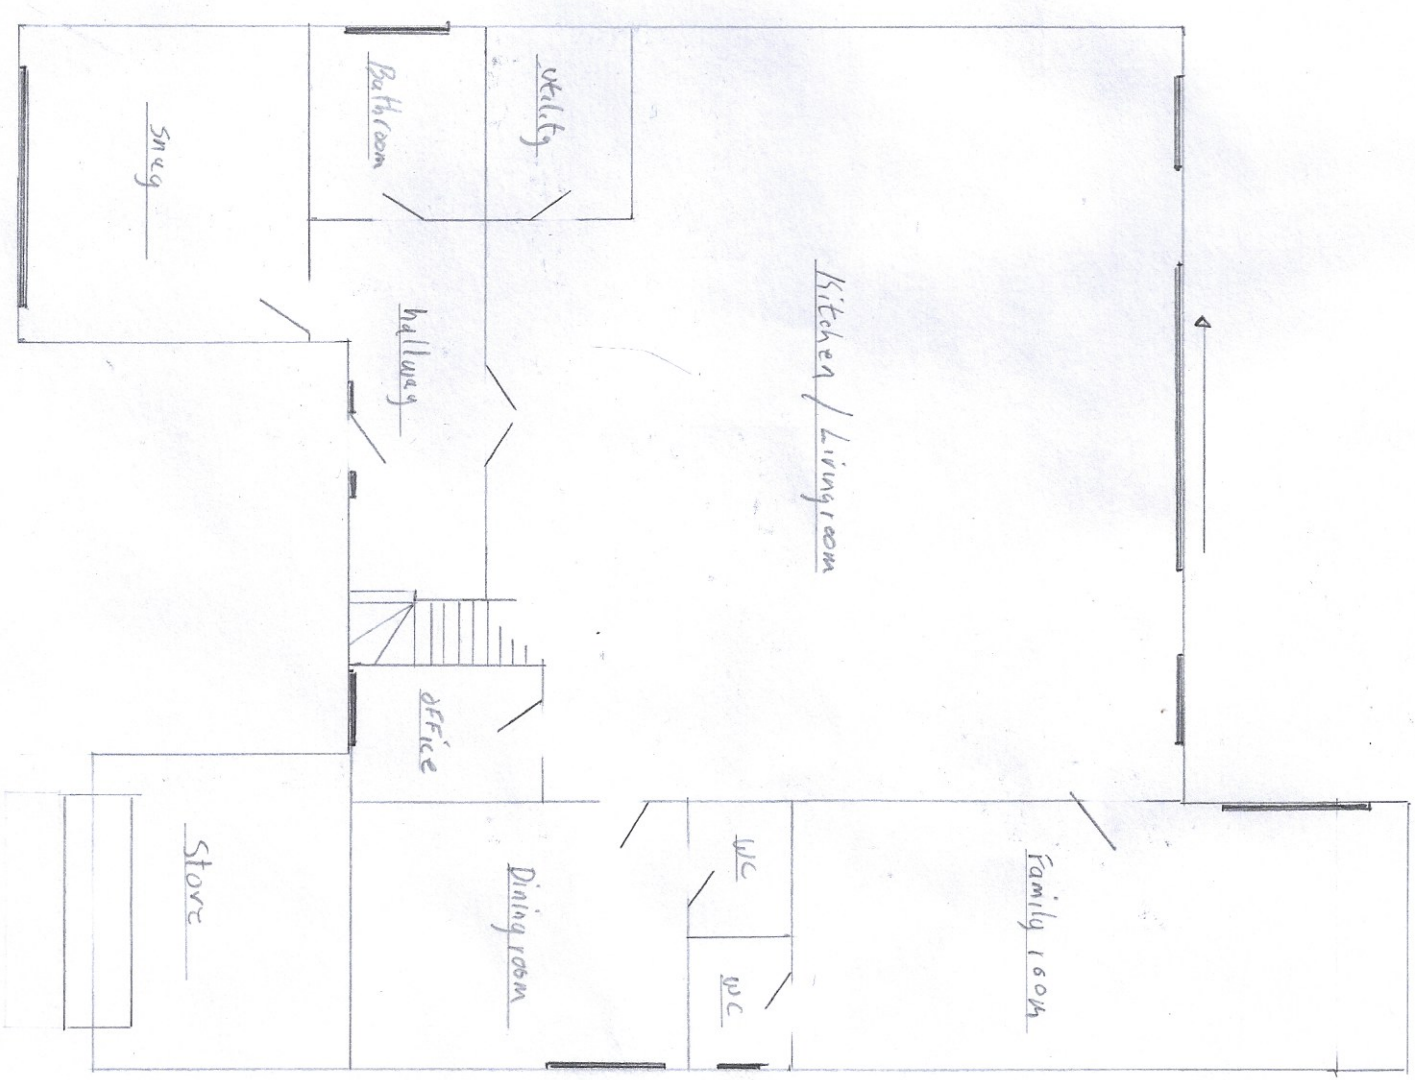

Proposed ground floor 1.100

✓ correct
5m x 6m