


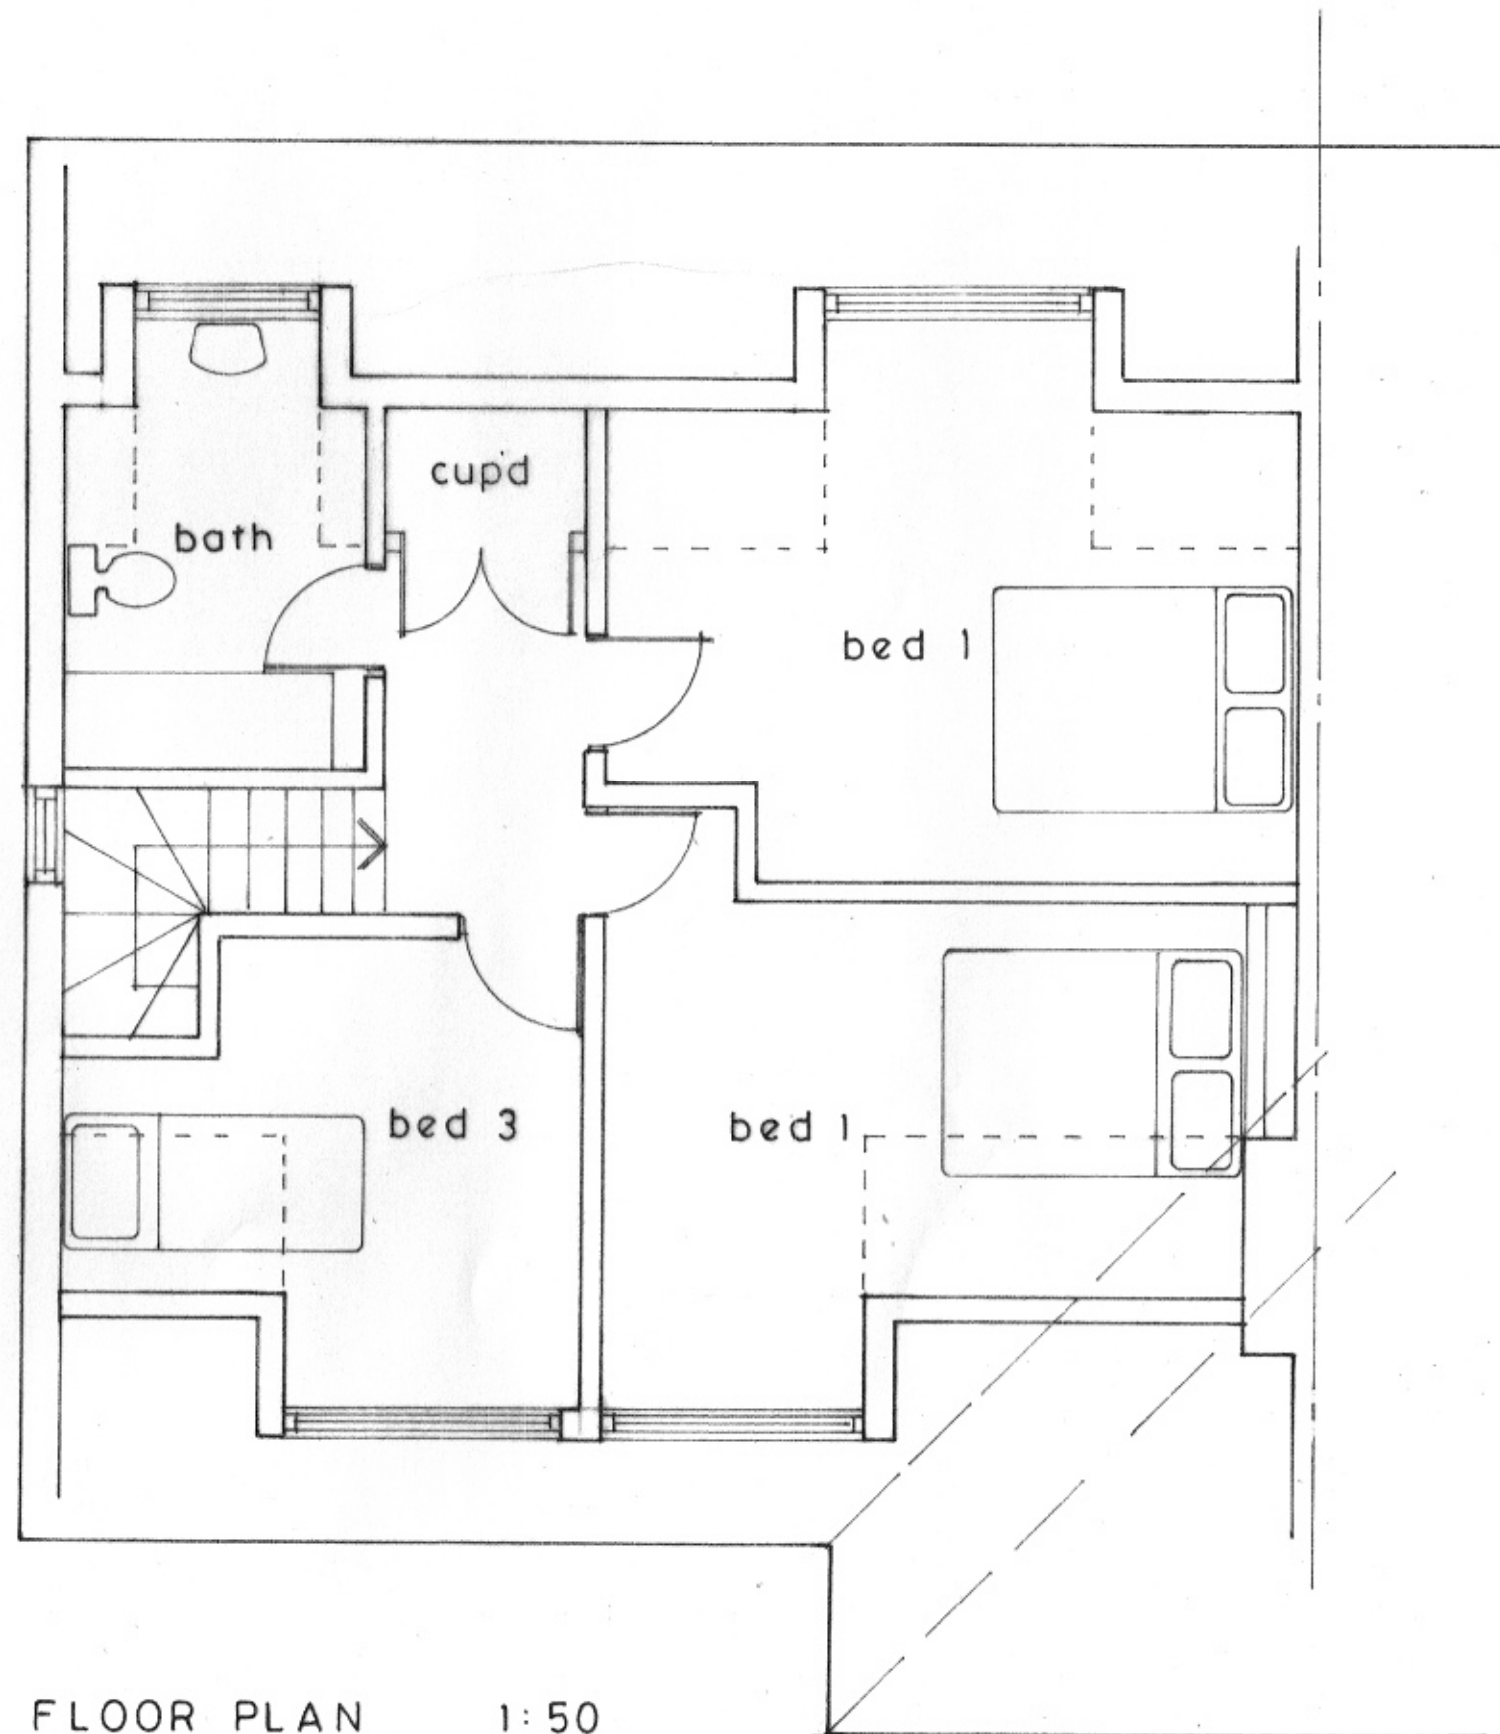

PROPOSED FIRST FLOOR PLAN 1:50

