



[illegible]


PHYSICAL SCALE IN METERS @ 1:100

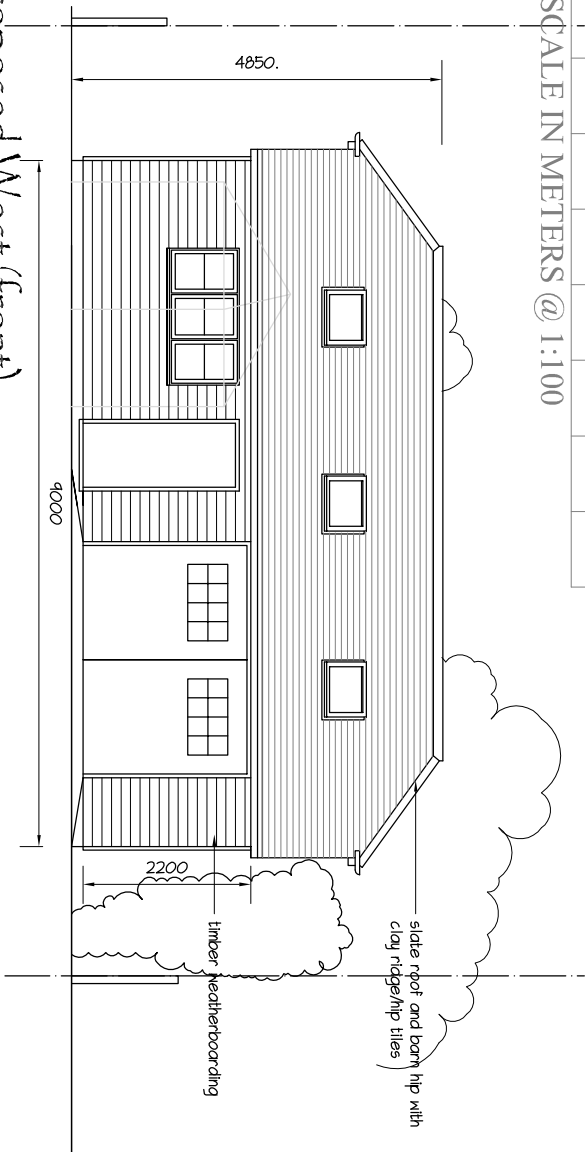


Proposed West (front)

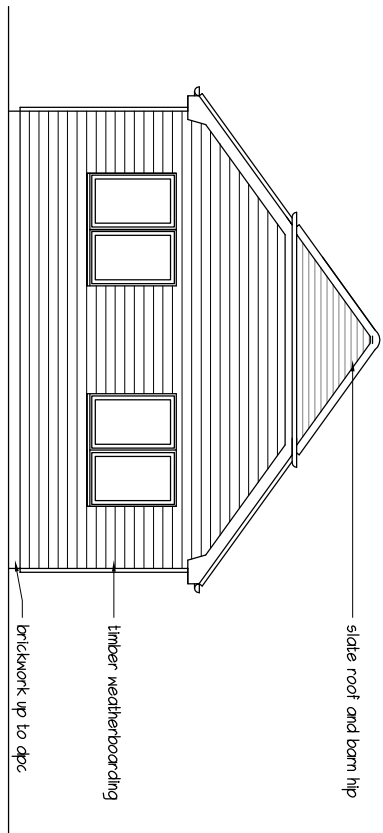


Proposed North

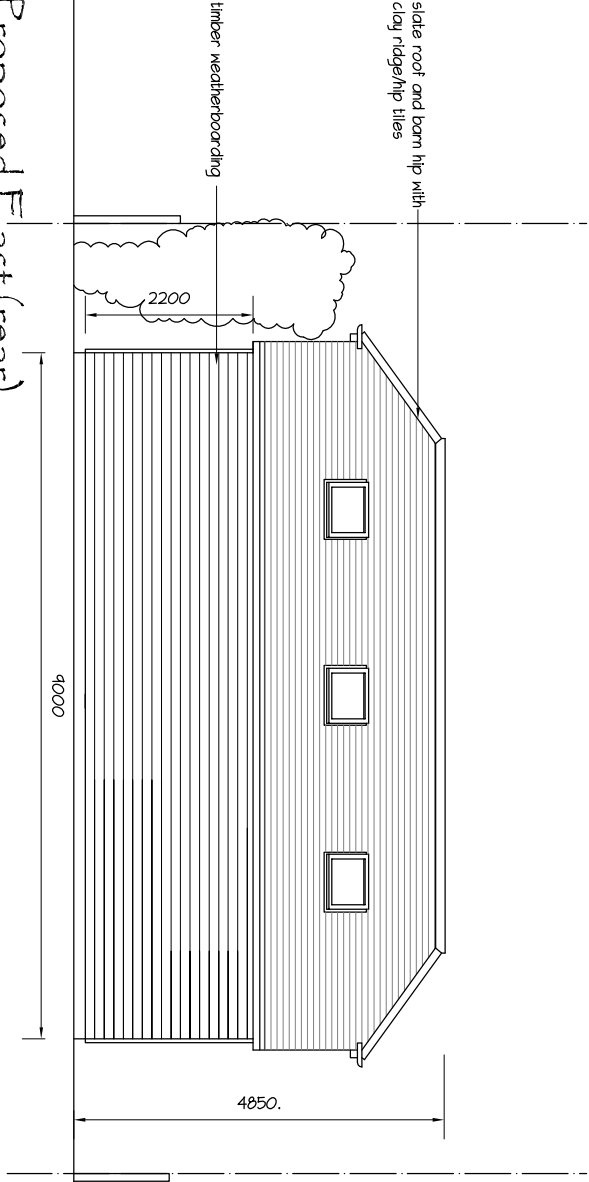

Proposed East (rear)

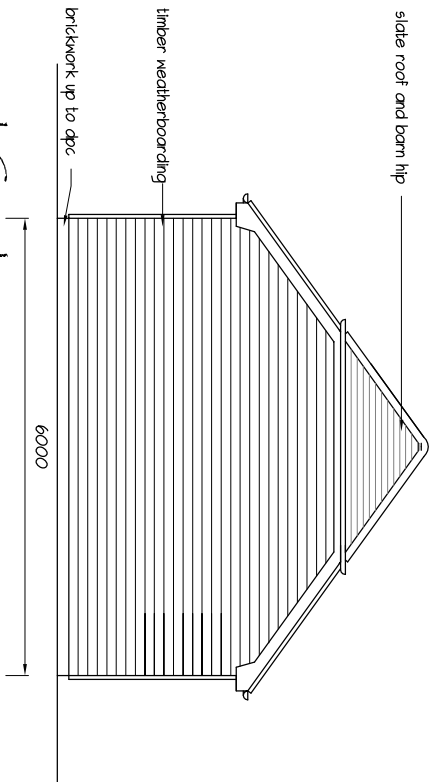

Proposed South

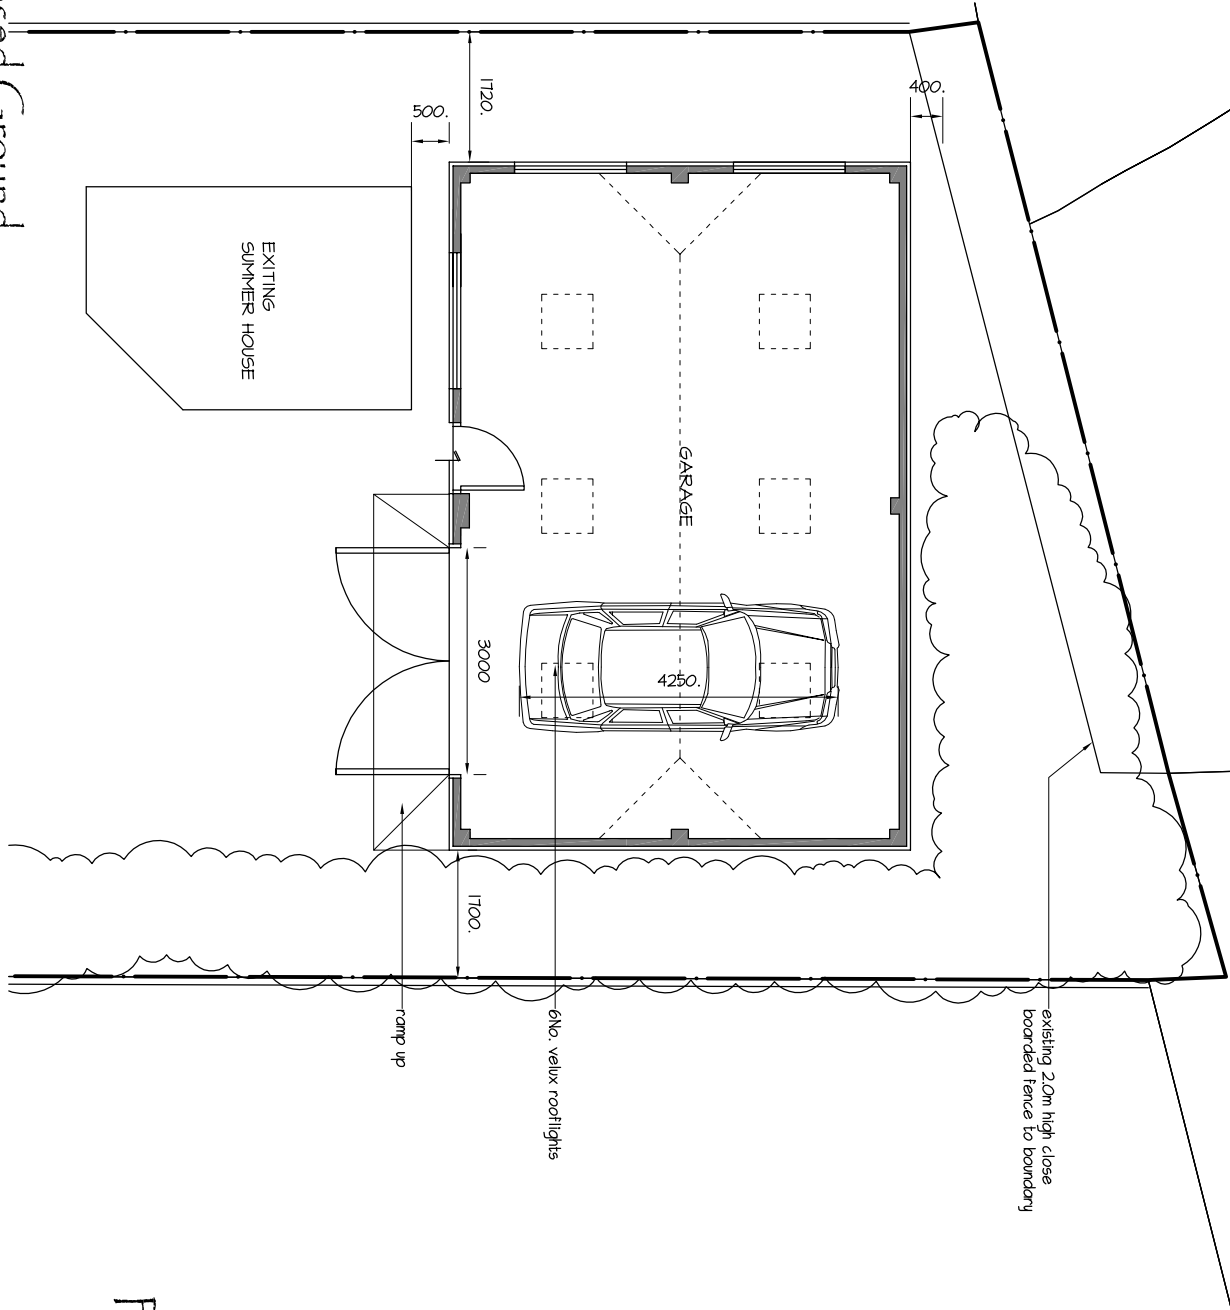

Proposed Ground

DETACHED GARAGE - 13 Record Road, Emsworth

NOTES:
This drawing has been produced solely for PLANNING/DESIGN.
Do not scale from this Drawing except for planning purposes.
Any drainage shown is presumed and to be checked on site
before commencement of works.
Internal room layout shown as indicative only.
This drawing is the copyright of MF Designs Ltd.

A: 04/01/2021 - reduction in roof mass with revised barn hips

mf designs ltd



Chartered Architects

36 Grove Road • Havant • Hampshire • PO9 1AR t/f 02392 470967
Director: Martin Farrer RIBA • Co Registration No.4507379 e admin@mfdesigns.org.uk

Date: Oct 2020
Scale: 1:100
Job No: 3257
Drg No: P_01 A