


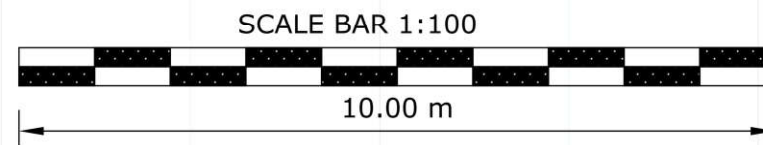


EXISTING WEST ELEVATION



EXISTING EAST ELEVATION



EXISTING SOUTH ELEVATION

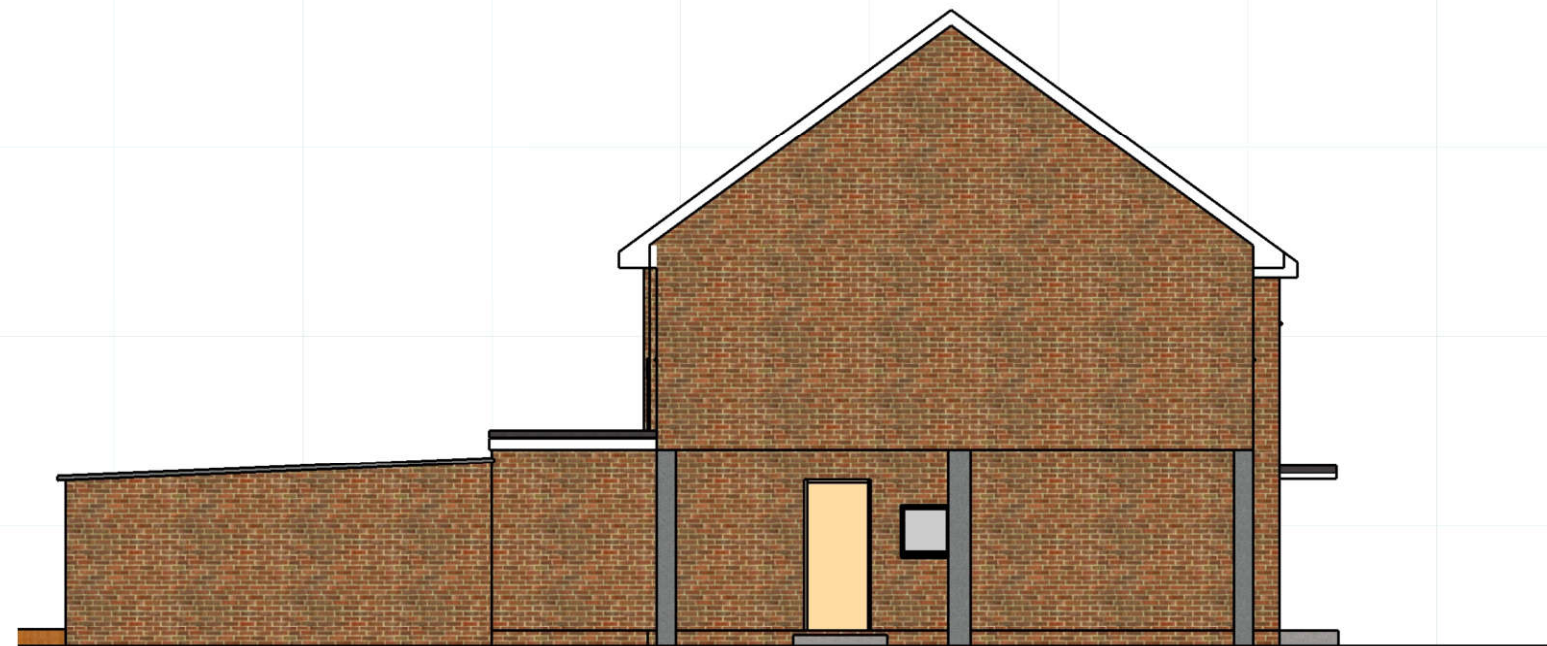

EXISTING NORTH ELEVATION