


PROPOSED REAR EXTENSION AND LOFT CONVERSION


2 ALNWOOD CLOSE, BEDHAMPTON, PO9 3DT

1 2 3 4 5 6 7 Scale 1/100


1:
RECEIVED

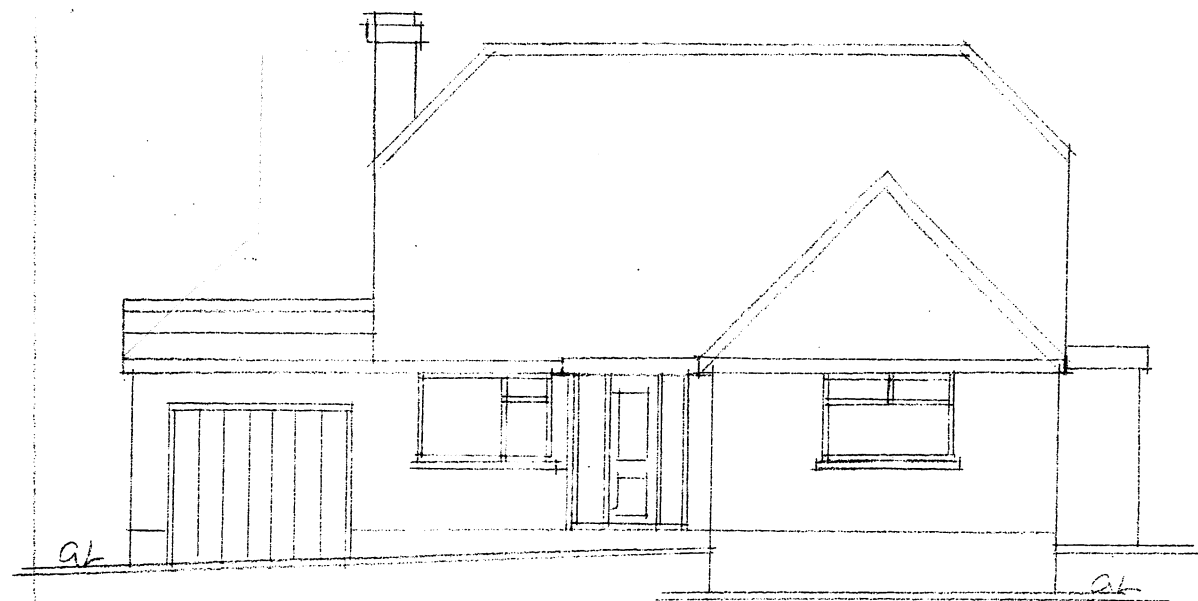


EXISTING FRONT ELEVATION

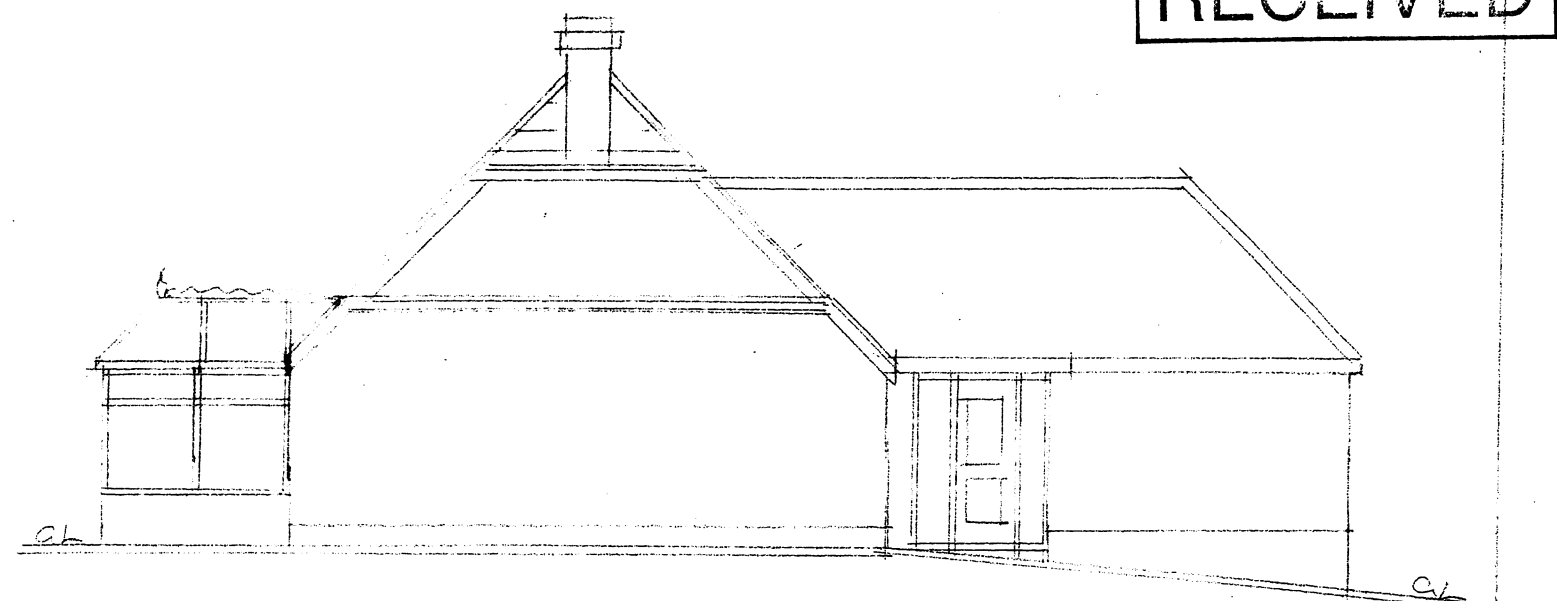

EXS SIDE ELEVATION

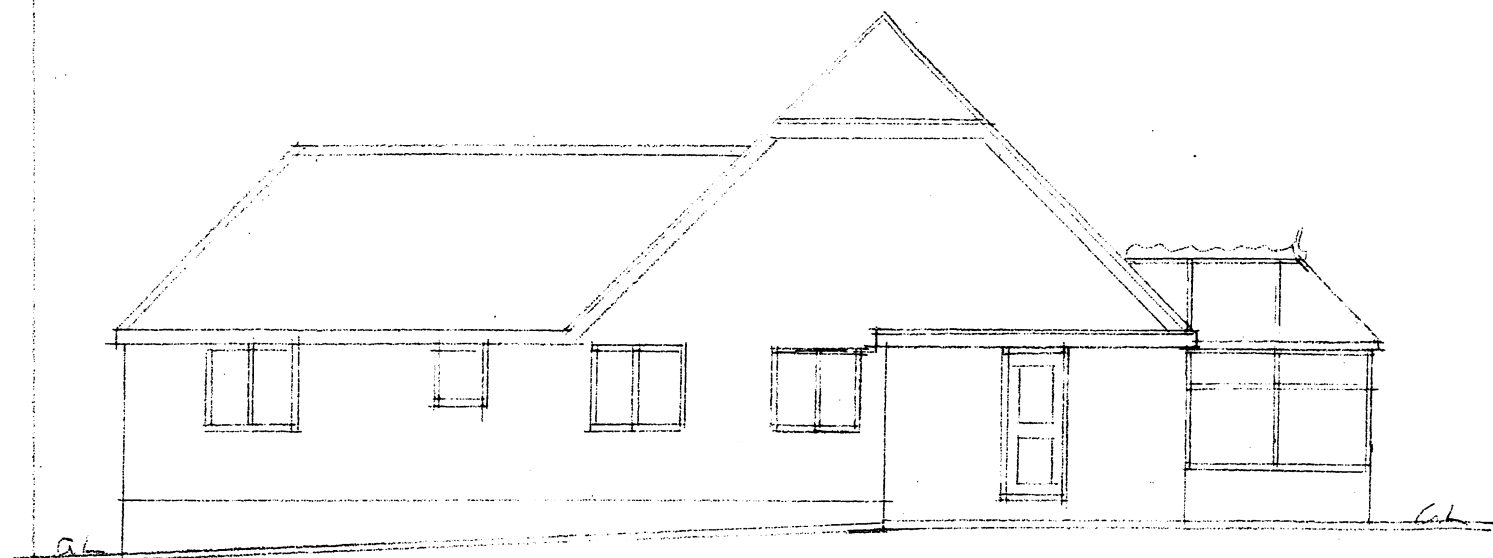

EXG SIDE ELEVATION

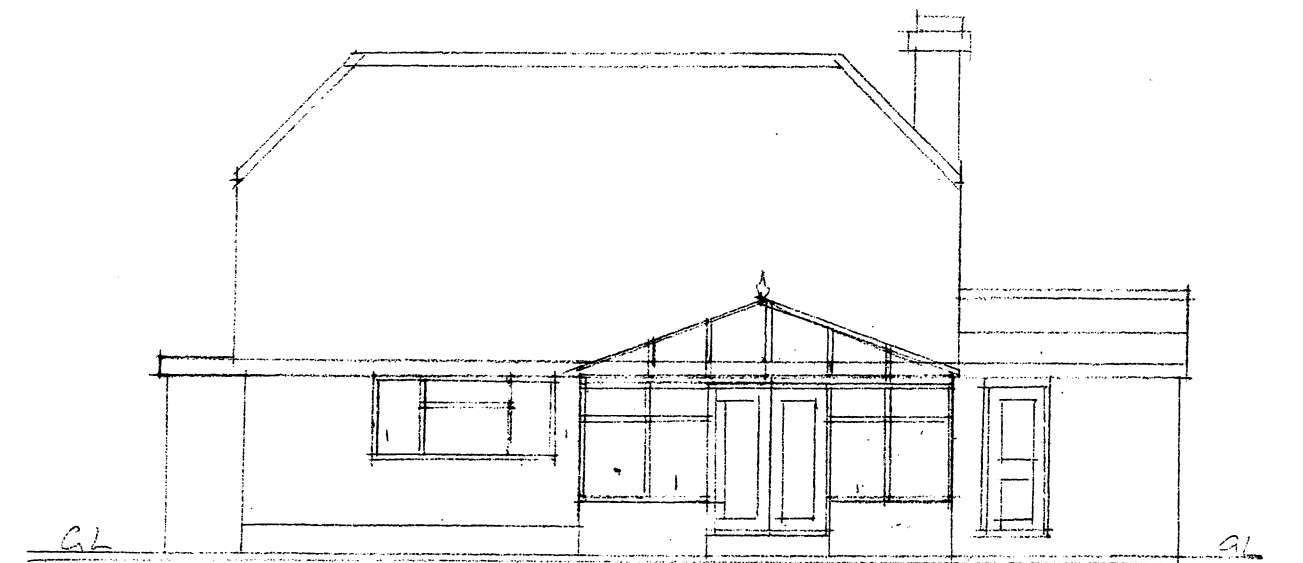

EXG REAR ELEVATION