


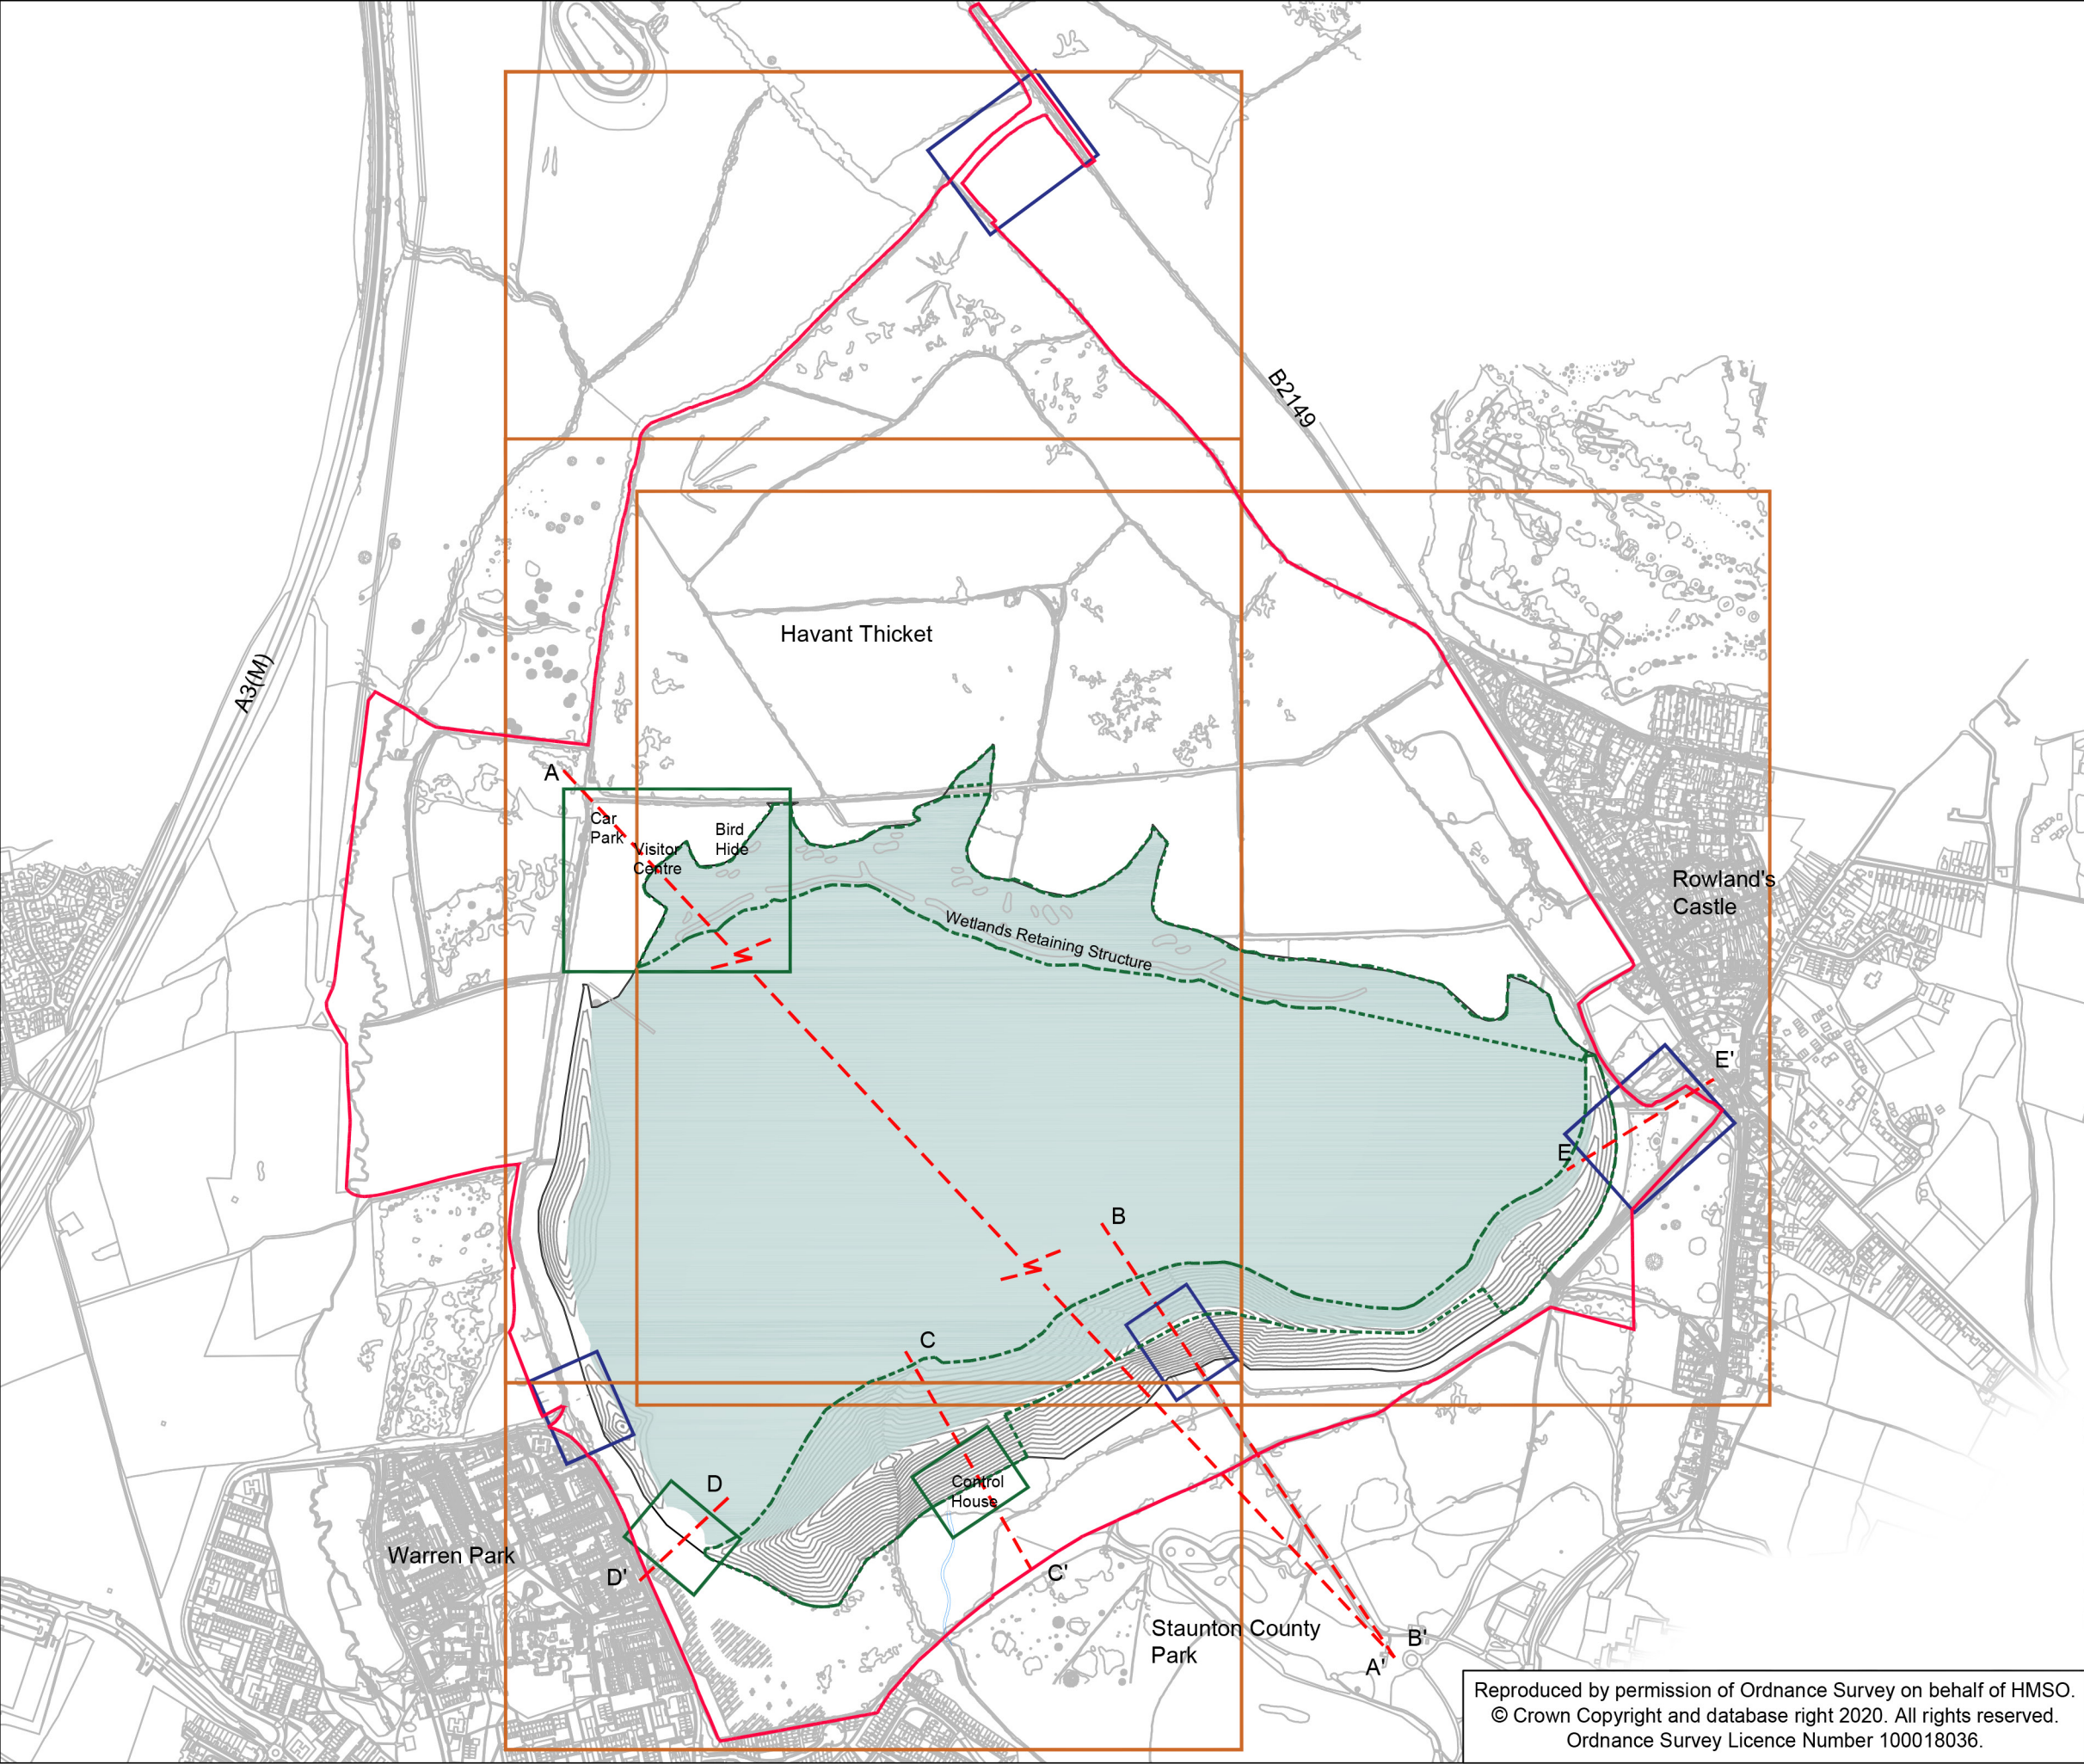

Notes:
All areas shown are indicative for discussion with LPA.

Planning Application Boundary

Plan at 1:2500
(3no. @A1)

Detail Plan at 1:200
(A1 or A0)

Outline Plan at 1:200/500
(A1) - Buildings shown in Outline

Layout of Embankment, Wetlands, Retaining Structure and Islands Submitted in Outline

Sections

Reservoir Top Water Level

P01	MDS	JM	WR	JF	First Issue	03/08/2
Rev. Status	Drn By	Ckd By	Rev By	Auth By	Description	Date

ATKINS

Member of the SNC-Lavalin Group

Copyright © Atkins Limited (2020)

Aztec West
500 Park Avenue
Almondsbury
Bristol
BS32 4RZ

Tel: +44 (0)1454 662001
Fax: +44 (0)1454 663331
www.atkinsglobal.com

Drawing Suitability: FOR PLANNING				Status: S2
Contractors Drawing Number: HTR - ATK - ZZ - ZZ - DR - L -000				
Project	Originator	Volume	Location	Type Role Numb
Telephone: Havant (023) 9249 9888 Fax: Havant (023) 9245 3632 Website: www.portsmouthwater.co.uk Registered Office: PO Box 8 West Street Havant Hampshire PO9 1LG REGISTERED IN ENGLAND No. 2536455				
Project Ref. No: HTR	Sheet: 1 of 1	Scale: 1:10000	Sheet Siz A3	
Project Title: HAVANT THICKET RESERVOIR				
Drawing Title: Figure 4 Draft Planning Strategy Key Plan				
Portsmouth Water Drawing Number:				Rev: P01