

**PROPOSED SINGLE STOREY REAR ADDITION.
9, KINGFISHER CLOSE, HAYLING ISLAND, HANTS.
FOR MR & MRS R. SILCOX.**



SITE/LOCATION PLAN


Reproduction in whole or part is prohibited without the prior permission of Ordnance Survey.

Ordnance Survey, the OS Symbol and OS Sitemap are registered trademarks of Ordnance Survey, the national mapping agency of Great Britain.

The representation of a road, track or path is no evidence of a right of way.


The representation of features as lines is no evidence of a property boundary.

Part or all of this OS Sitemap is enlarged from mapping produced at one or more of the following scales: 1:1250, 1:2500, 1:10000.

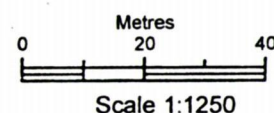

Supplied by: **Dome Map Services**
Serial number: 02027100
Centre coordinates: 473243.63 98862.88

Further information can be found on the OS Sitemap Information leaflet or the Ordnance Survey web site:
www.ordnancesurvey.co.uk

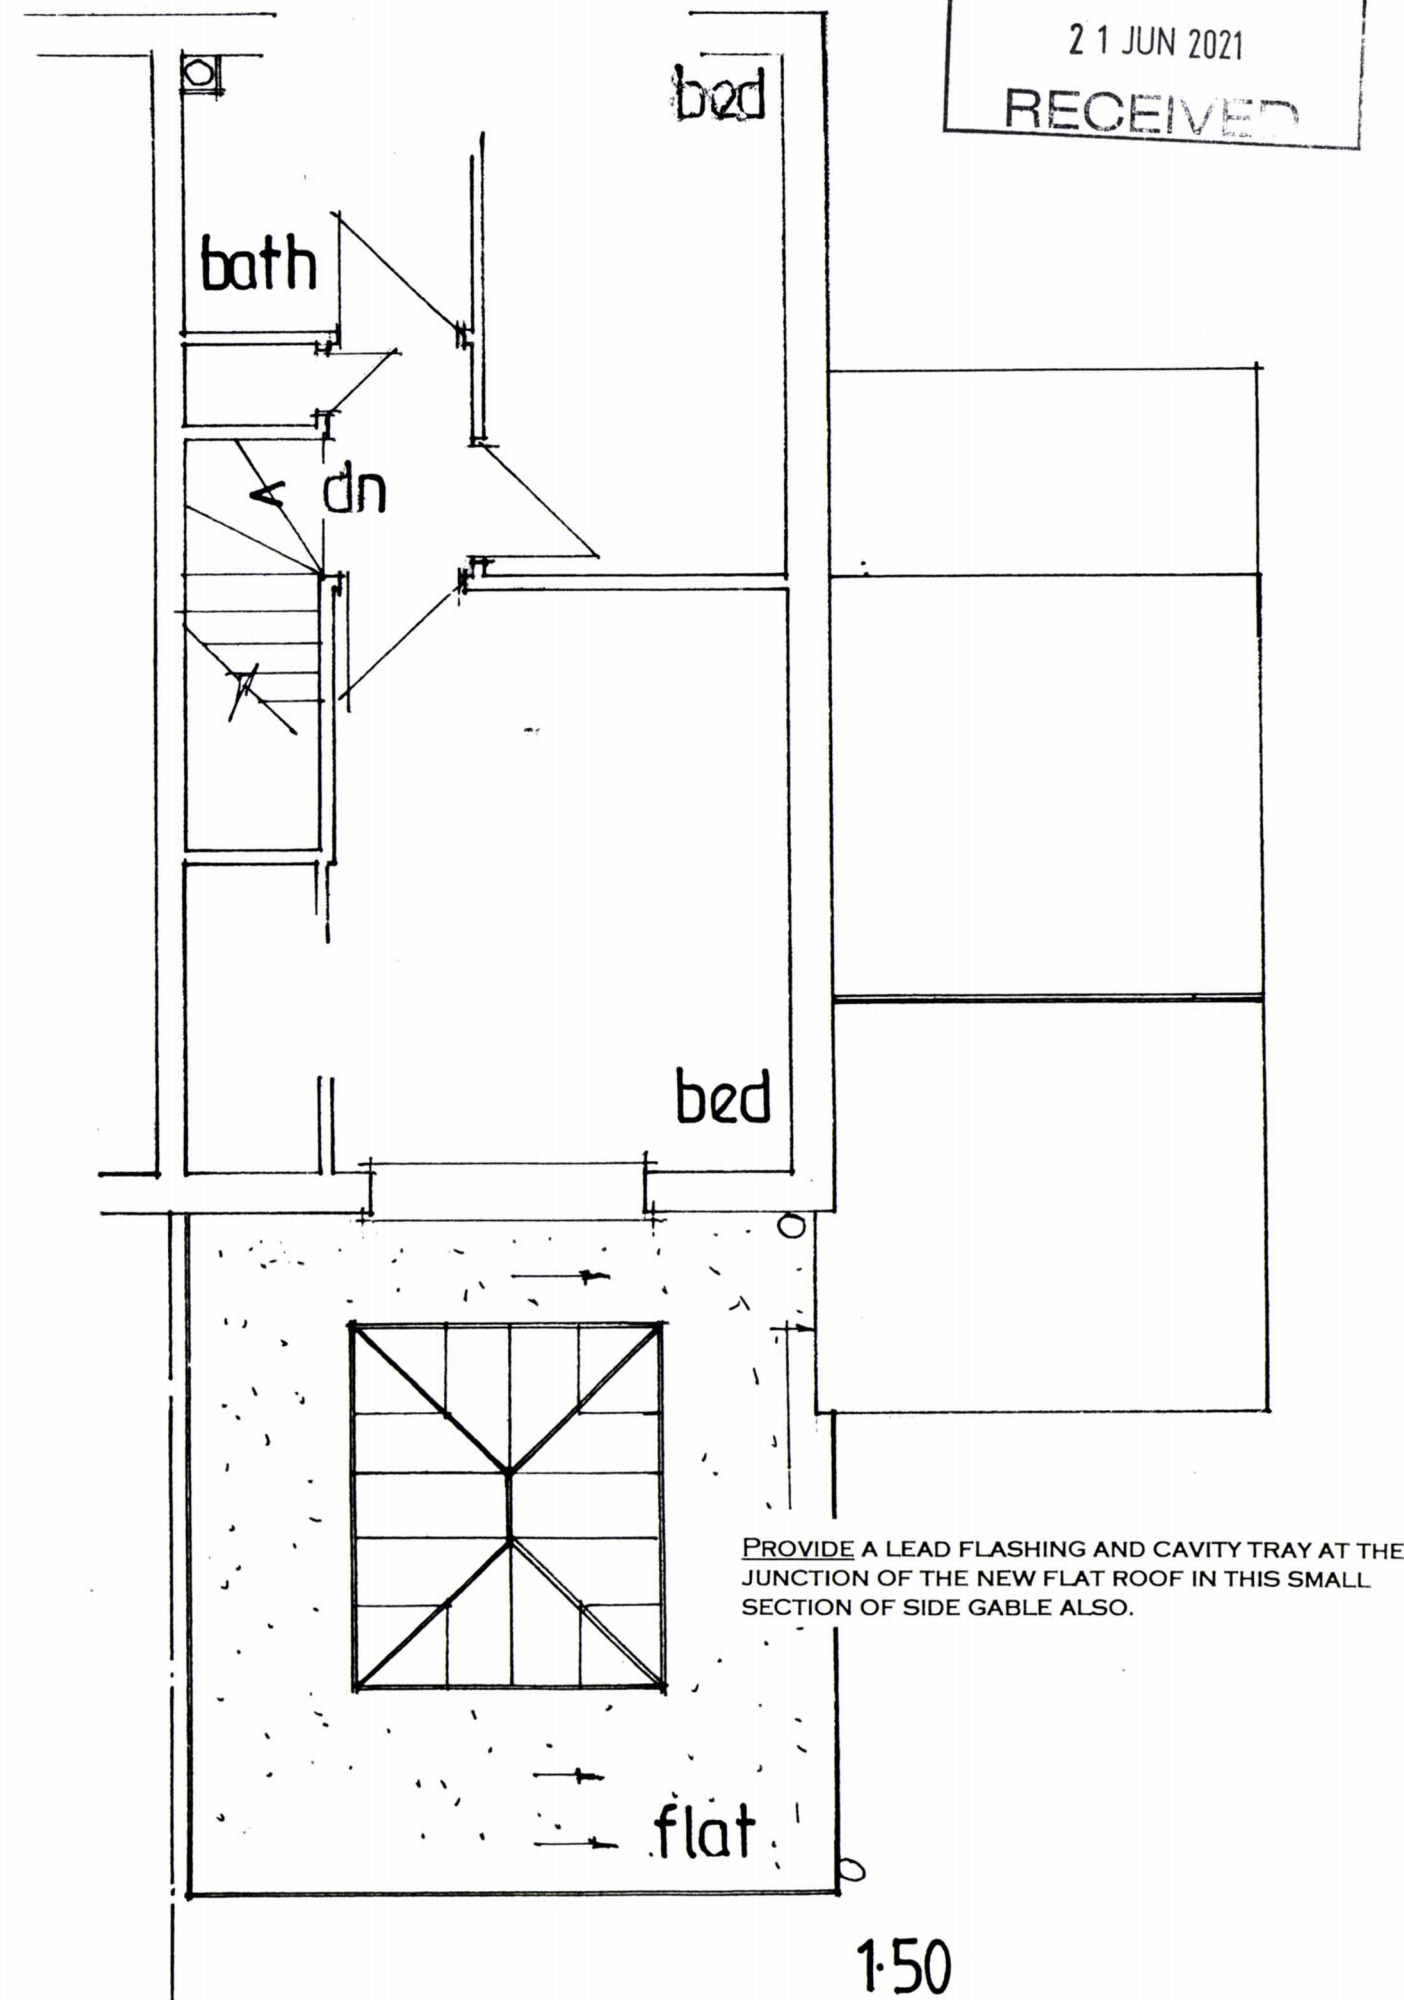

HAVANT BOROUGH COUNCIL
21 JUN 2021
RECEIVED