


11 Langbrook Close, Langstone

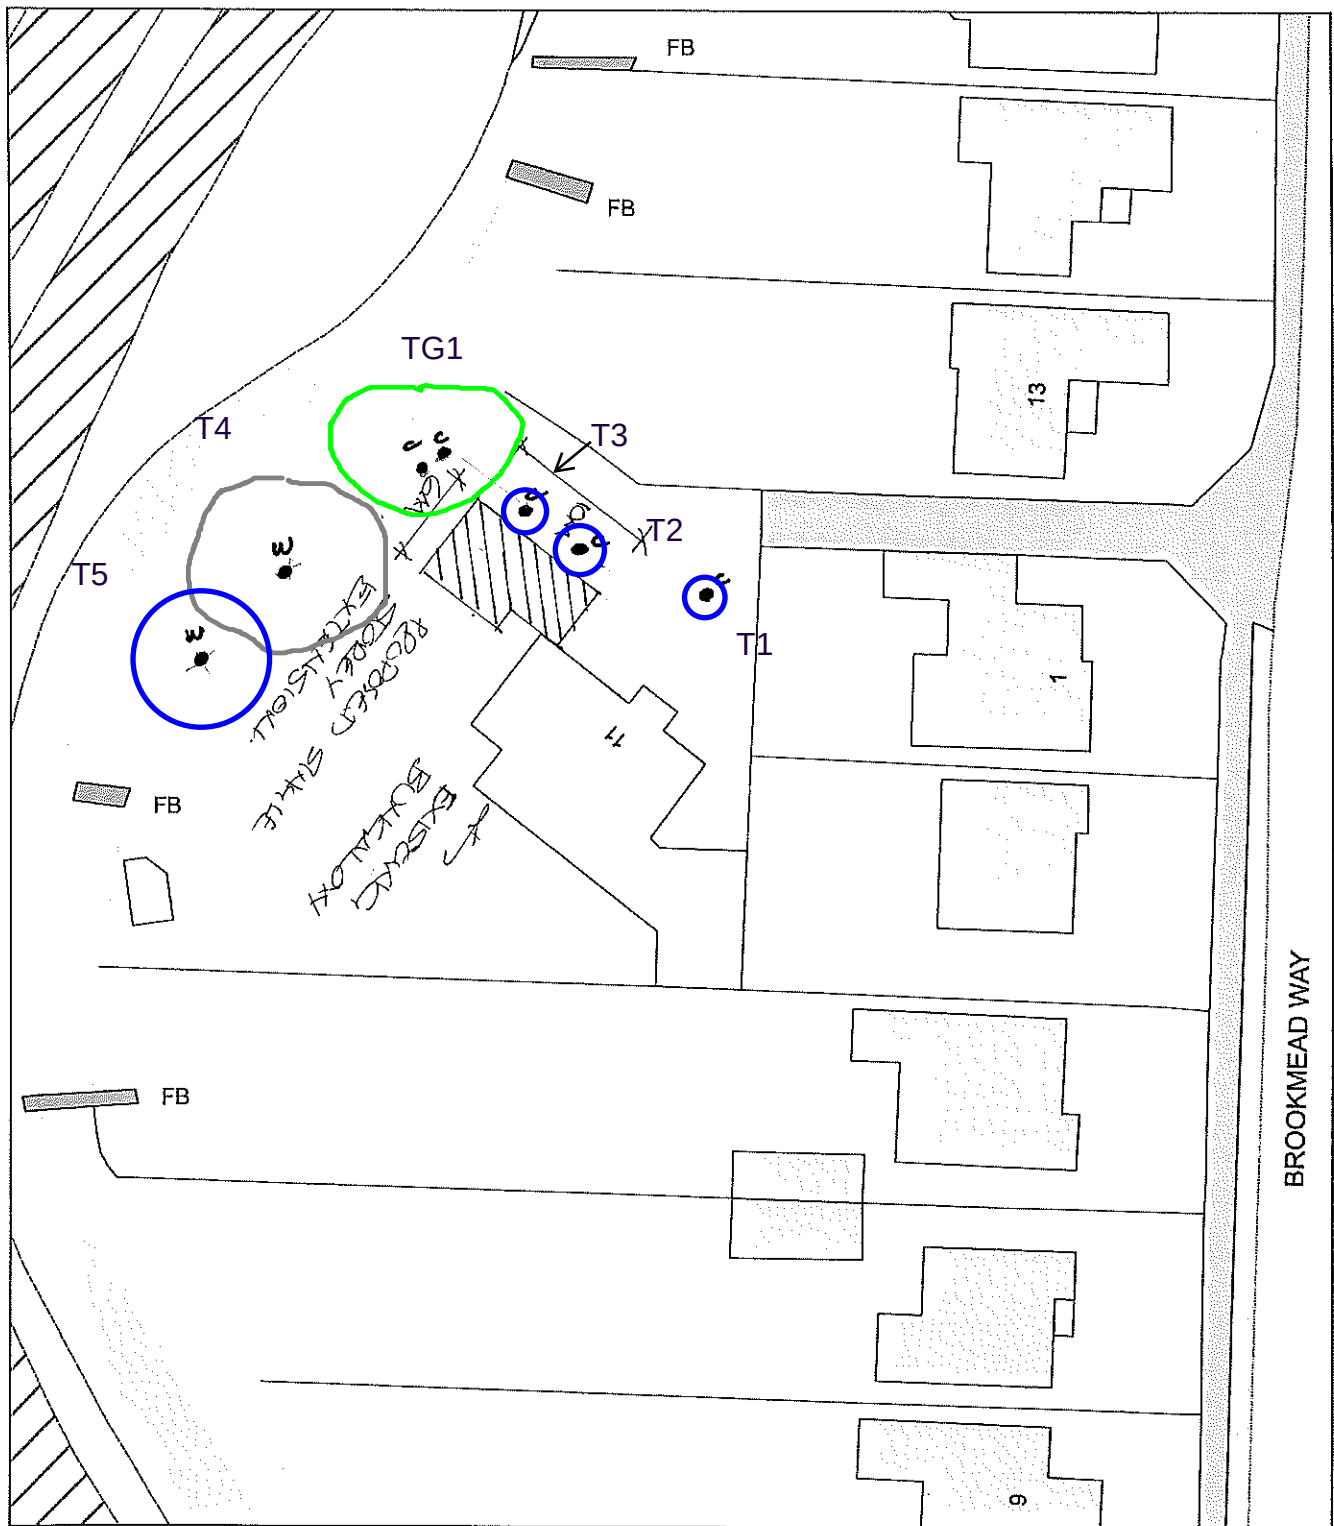

0 20
Metres



Plan Produced for: Thorns Young Architectural

Date Produced: 06 Oct 2020

Plan Reference Number: TQRQM20280092820865

Scale: 1:500 @ A4

APPENDIX 1 TREE QUALITY ASSESSMENT PLAN

- Tree of high quality
- Tree of moderate quality
- Tree of low quality