


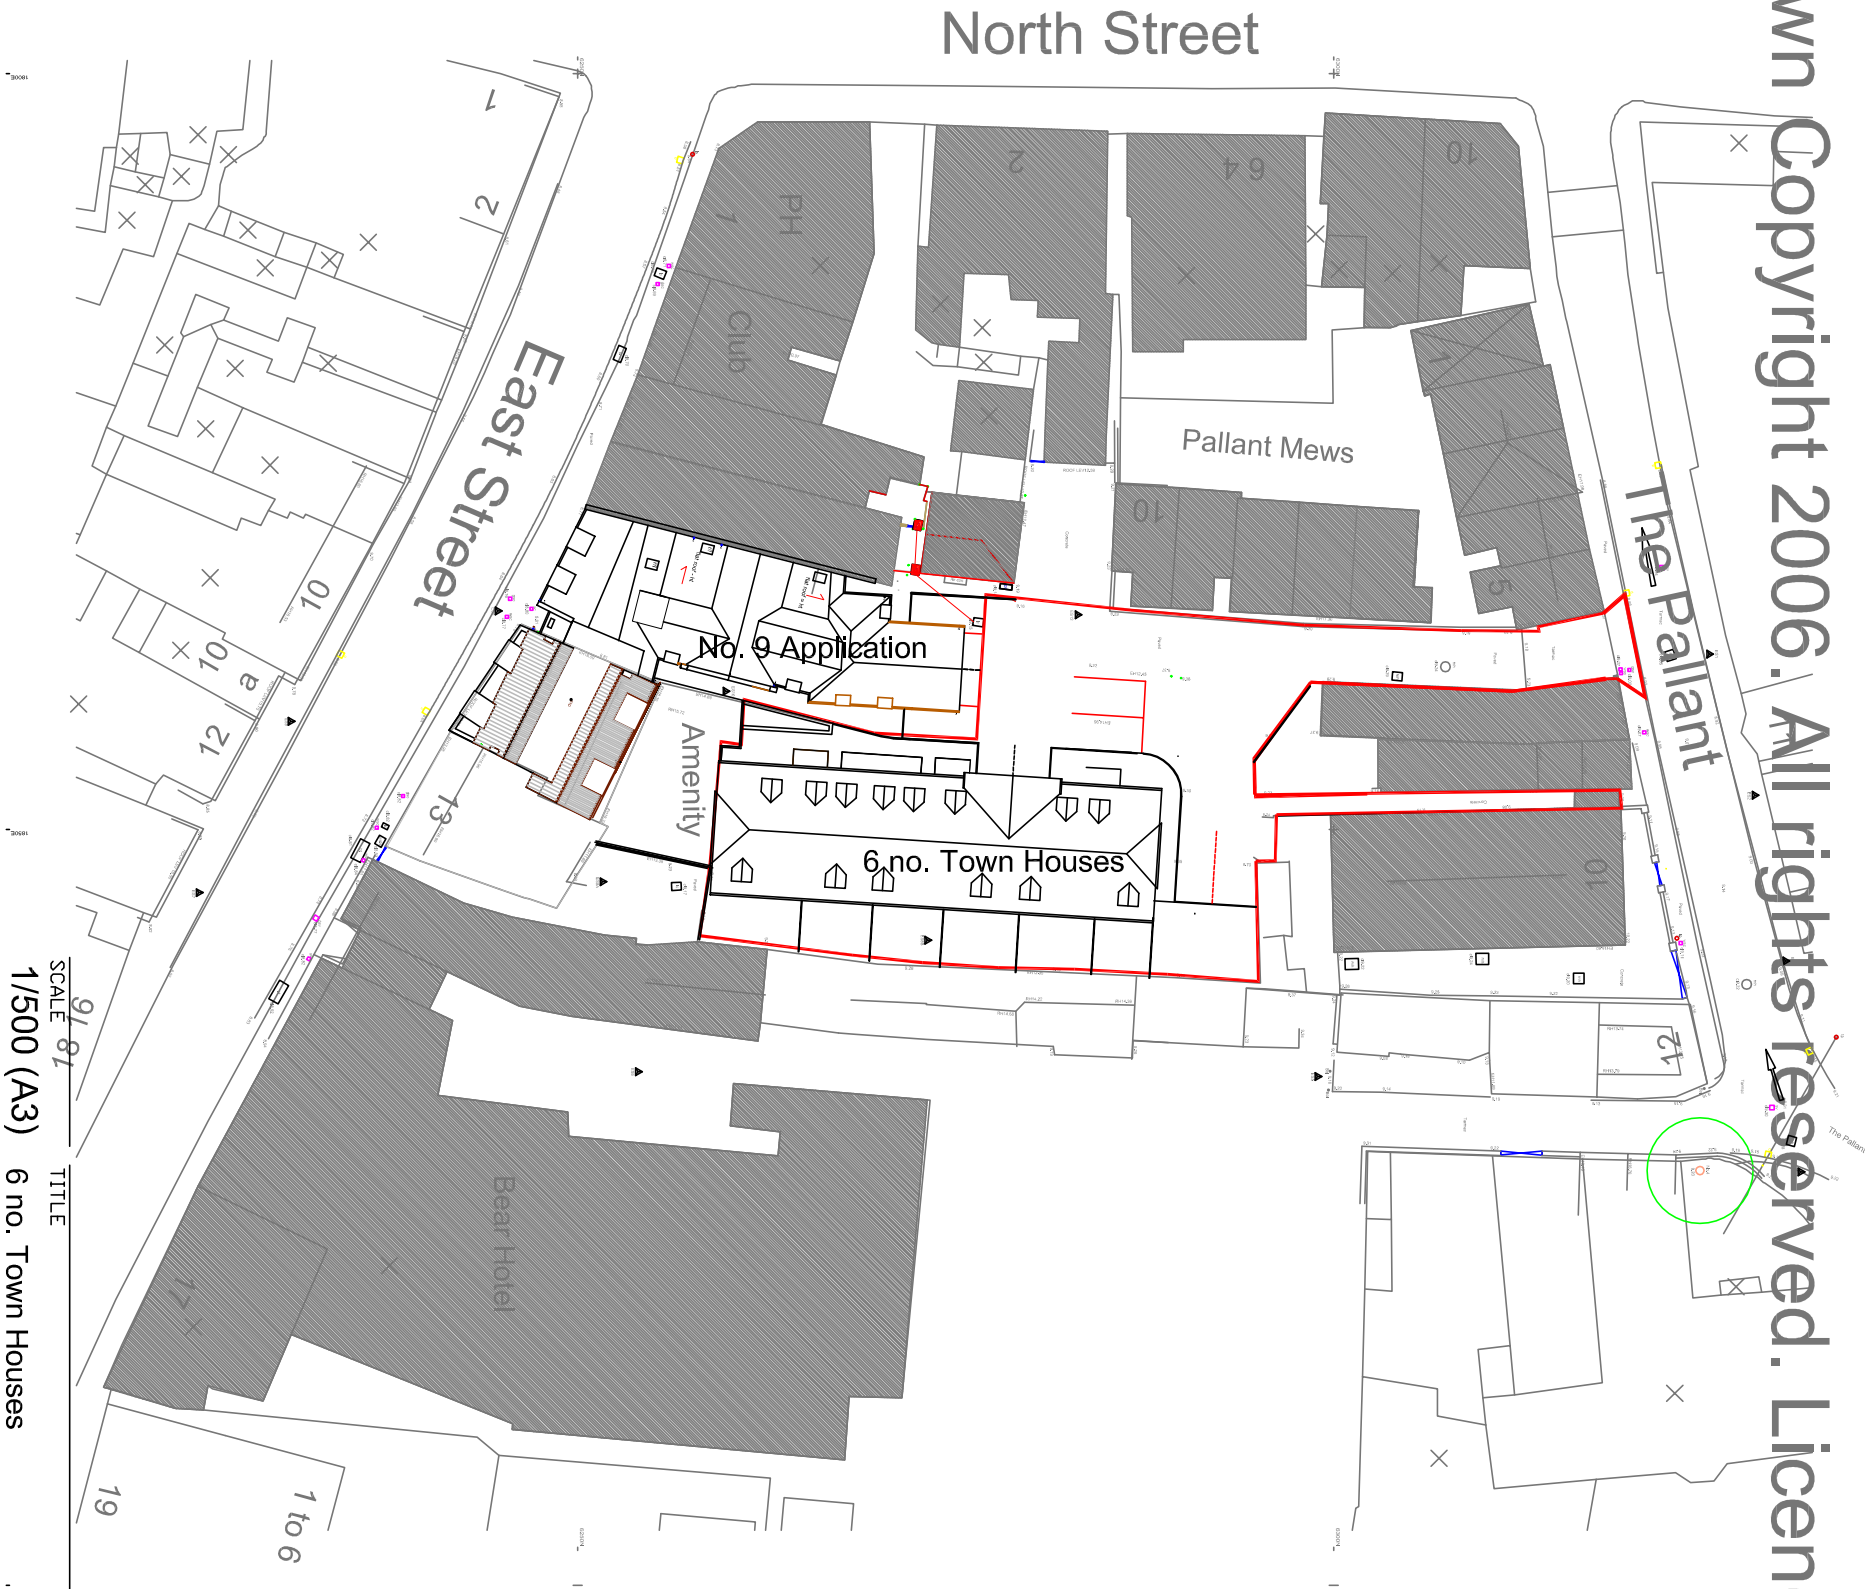

SCALE 1/81
1/500 (A3)
TITLE 6 no. Town Houses

DATE

August 2020 Land to the rear of No. 11, East Street - Havant

DETAIL

Block Plan PO9 1AA

AUTHOR


PG

DRAWING No

20/04/B01

A	B	C	D	E	F	G	H
J	K	L	M	N	O	P	Q
R	S	T	U	V	W	X	Y
Z							

PETER GALLOWAY ARCHITECT

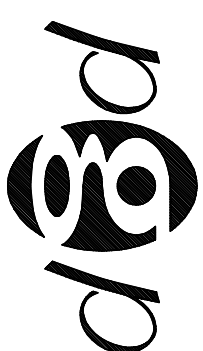

HAVANT, HAMPSHIRE PO9 1RA

TEL 02392 483153

MDB. 07808 483362

E-MAIL: peter@pgparchitects.co.uk