THIS DRAWING IS THE COPYRIGHT © 2021
OF LEYSON BUILDING CONSULTANCY

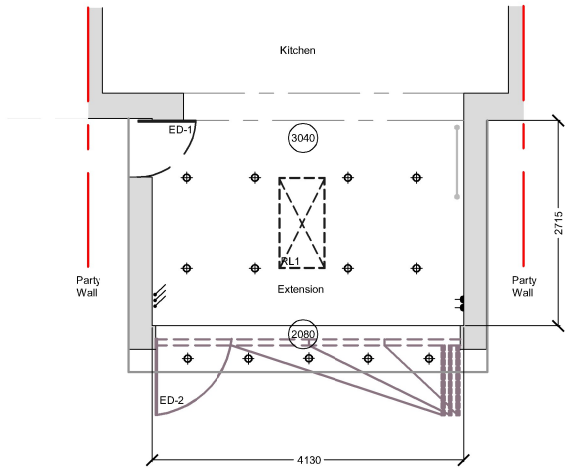

Existing Part
Ground Floor Plan

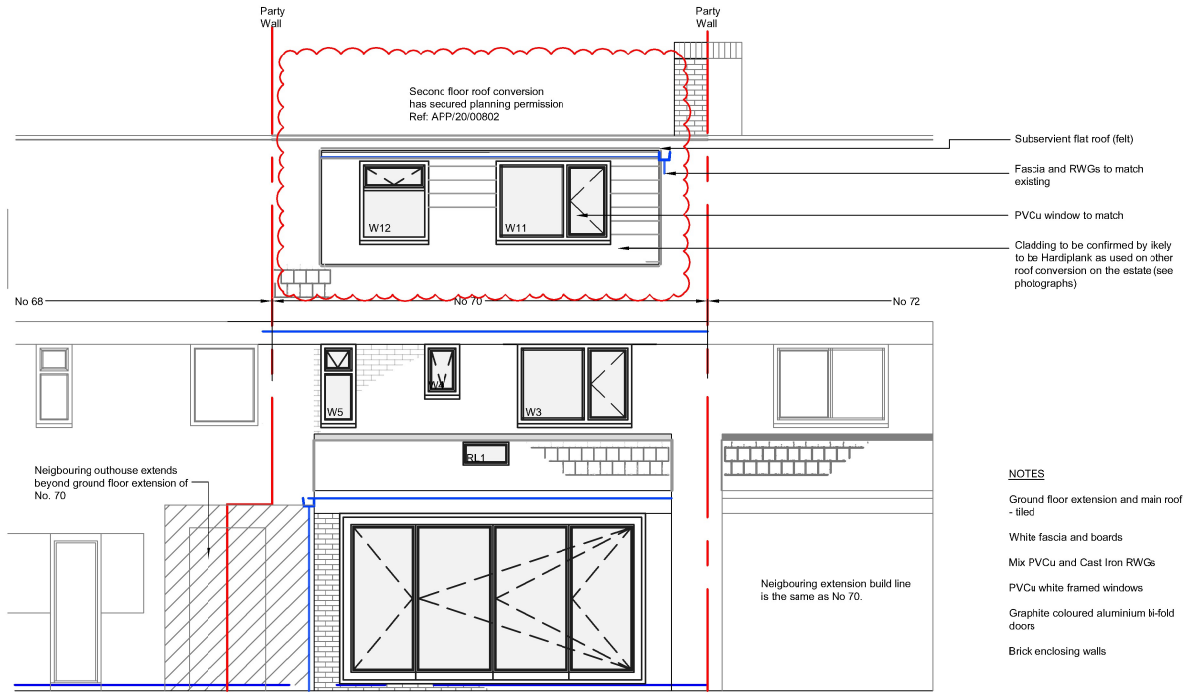

NOTES

Ground floor extension and main roof - tiled

White fascia and boards

Mix PVCu and Cast Iron RWGs

PVCu white framed windows

Graphite coloured aluminium bi-fold doors

Brick enclosing walls

Proposed Rear
East Facing Elevation

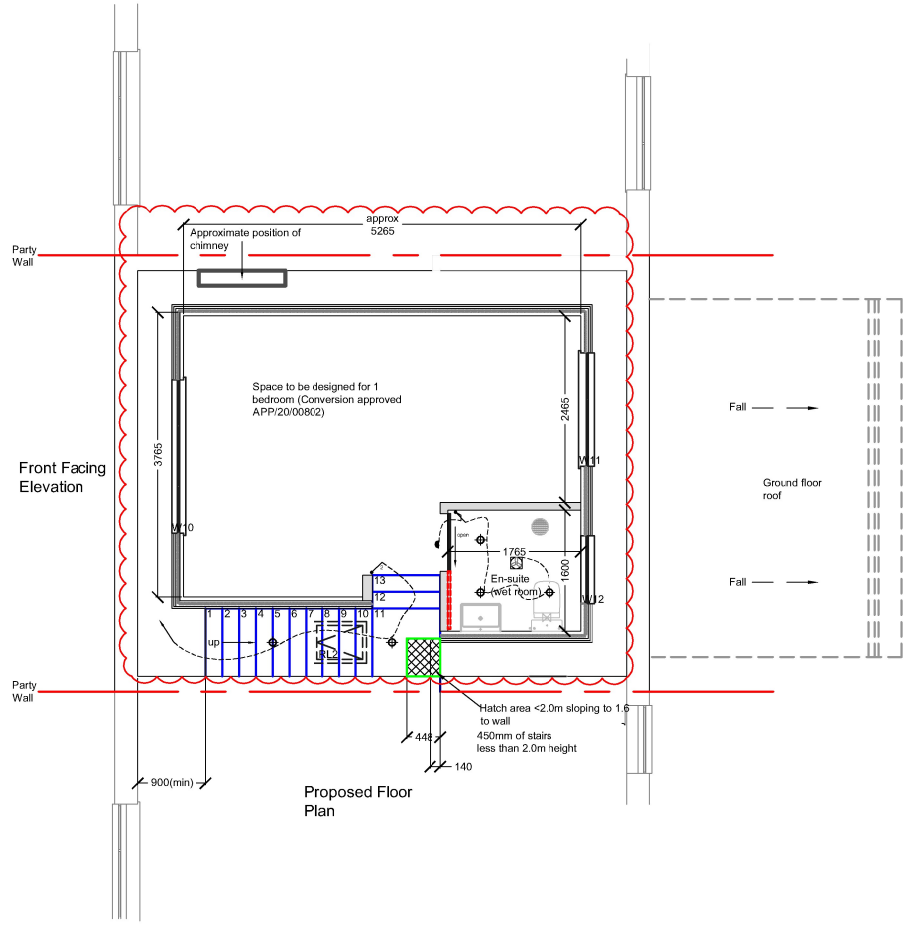

Front Facing
Elevation

Proposed Floor
Plan

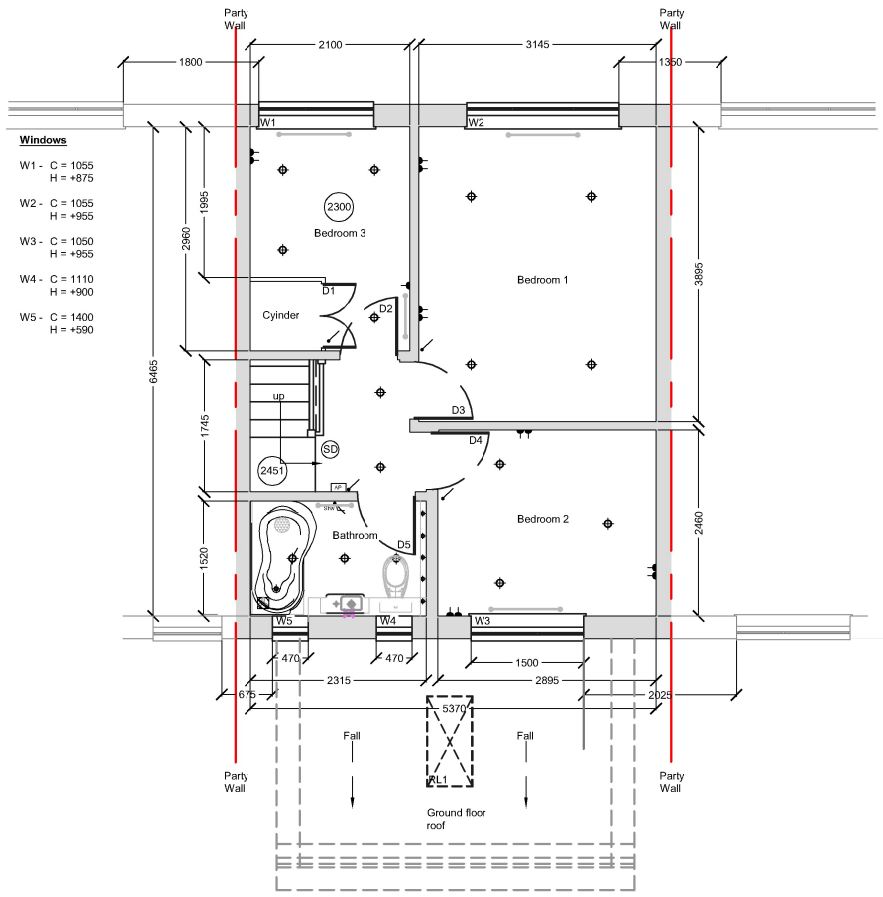

Existing First
Floor Plan

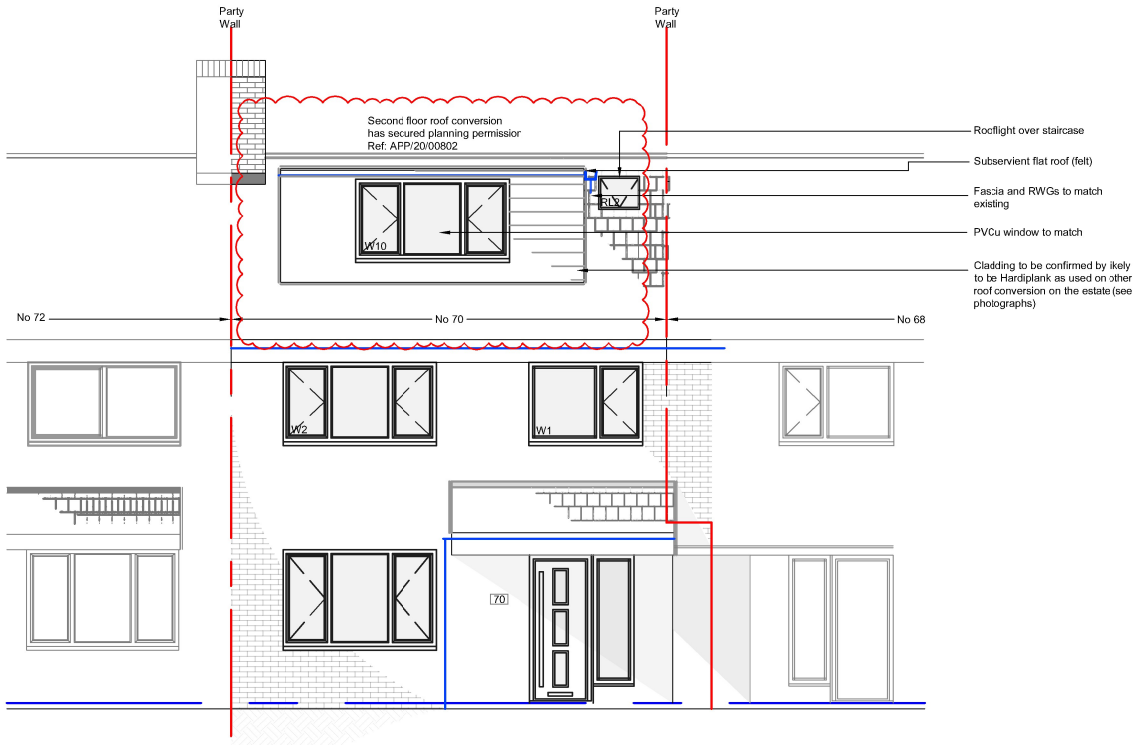

Front West Facing Elevation
(planning secured (APP/20/00802))

Rev	Date	Notes	By

LEYSON BUILDING CONSULTANCY

Client:	Mr Paul Miles		
Project:	70 Abbotstone Avenue Havant Hampshire PO9 2HN Rear Extension		
Title:	Existing Elevations and Layouts		
Drawing No.	1208.E.01.02	Rev:	.
Scale:	1:100 @ A3	Date:	07.03.21
Drawn By:	TC	Checked By:	LBC
Issue:	Planning		

0 1 2 3 4 5 10 metres

Scale 1:100 @ A3