




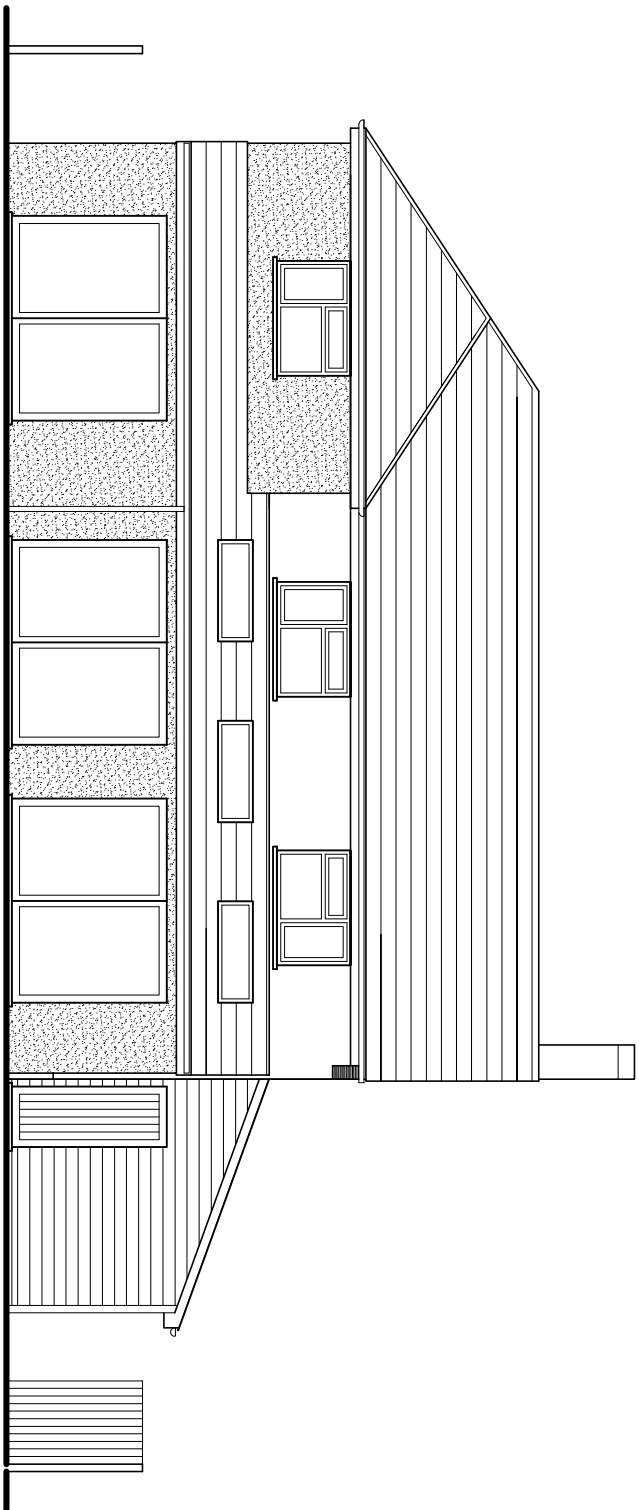


North (rear) elevation

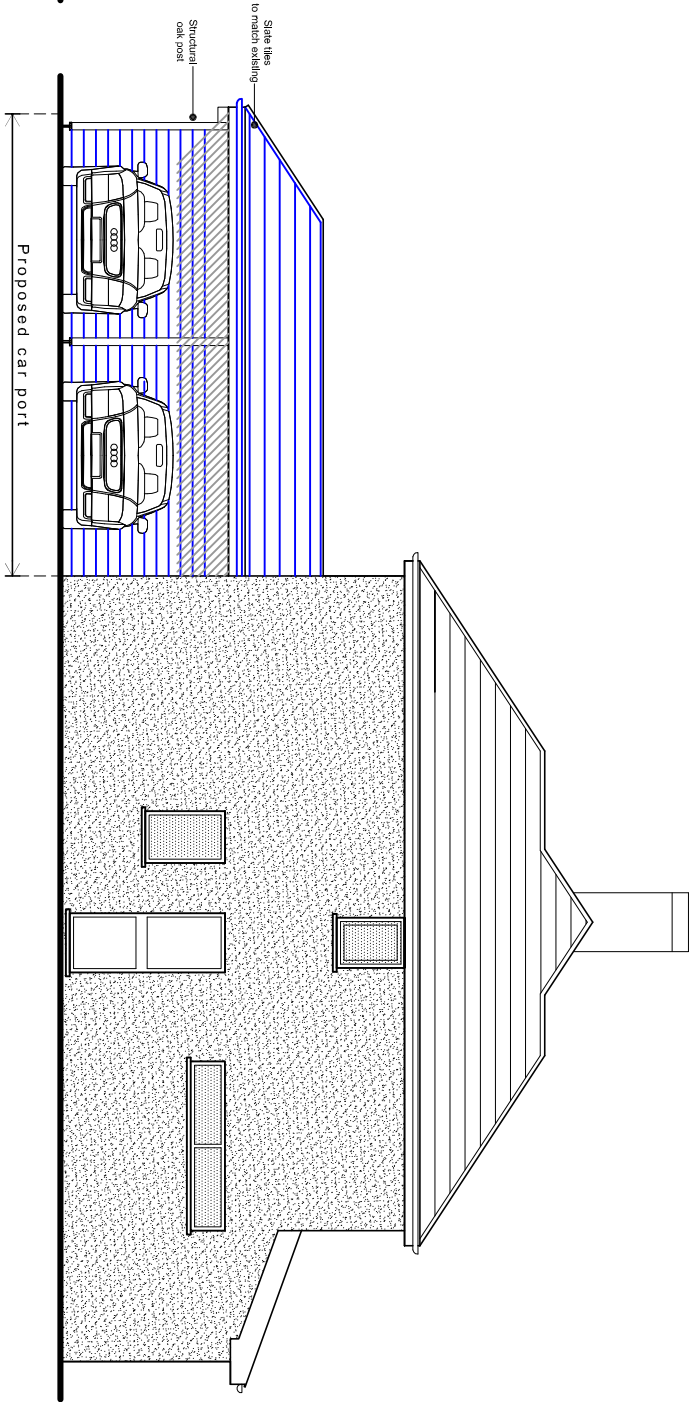

East (side) elevation

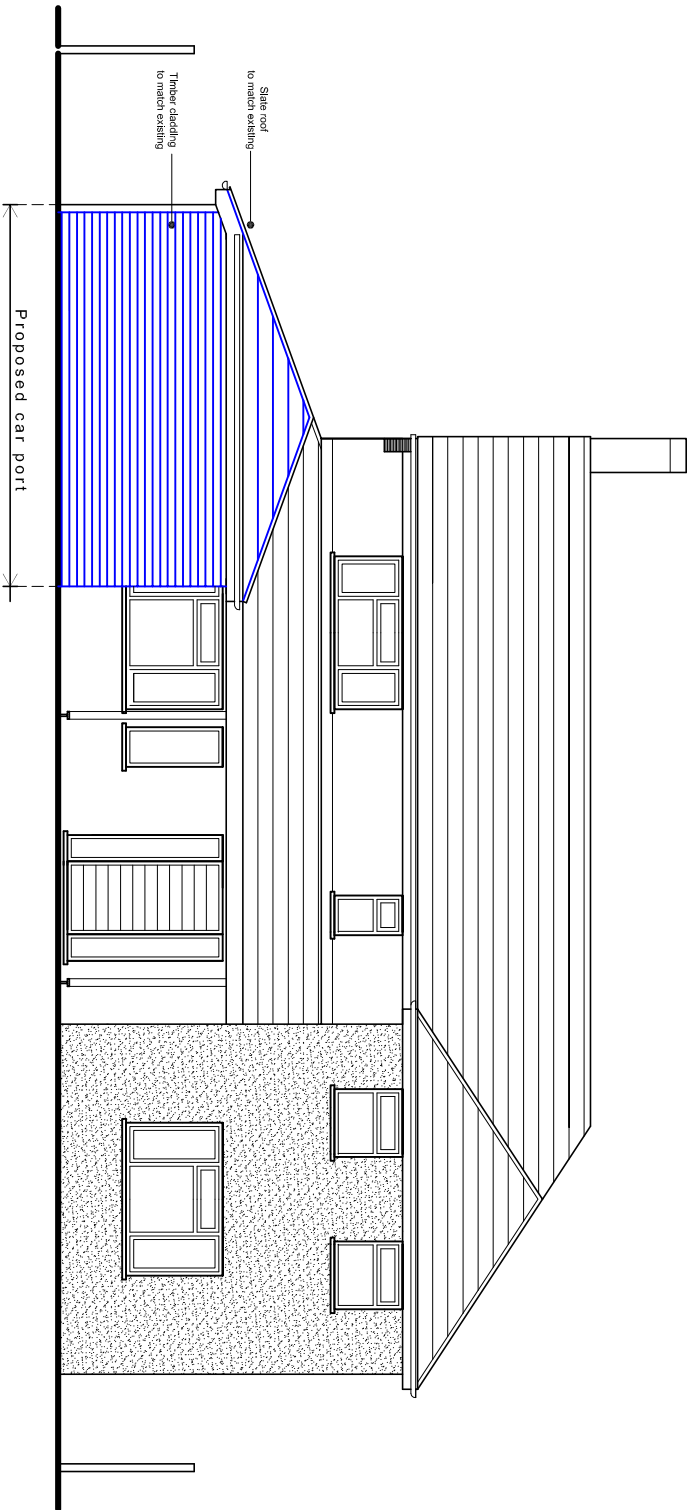

South (front) elevation

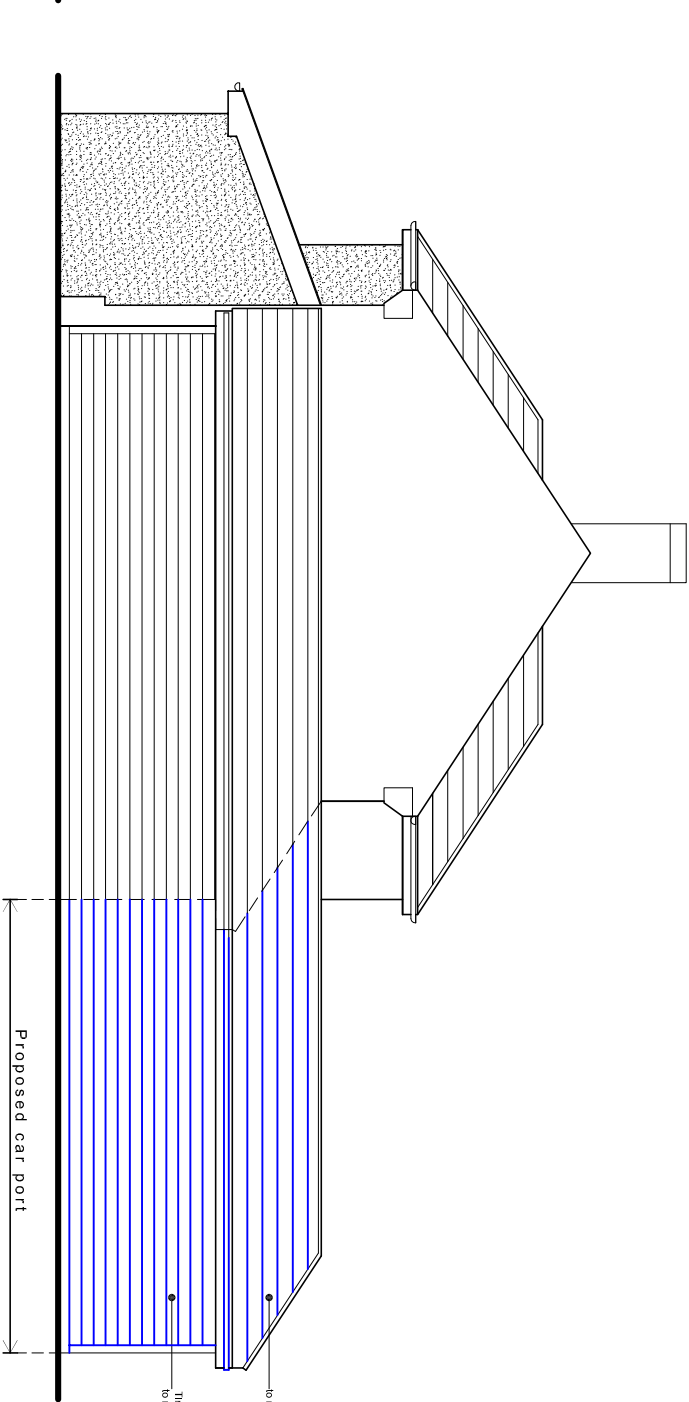

West (side) elevation

Proposed elevations scale 1:100



For MR & MRS BESSANT		Title PROPOSED ELEVATIONS		Office Tel: 01243 933732	
Project PROPOSED CAR PORT AT 533 SOUTHLEIGH ROAD, EMSWORTH PO10 7TF				Email: admin@jb-architecturedesign.com	
		Date OCT 2020	Drawn JB	Scale 1:100 @ A3	Checked -
		Job Number JB 20	Drawing Number -d1	Revision	
		Web: www.jb-architecturedesign.com			
