



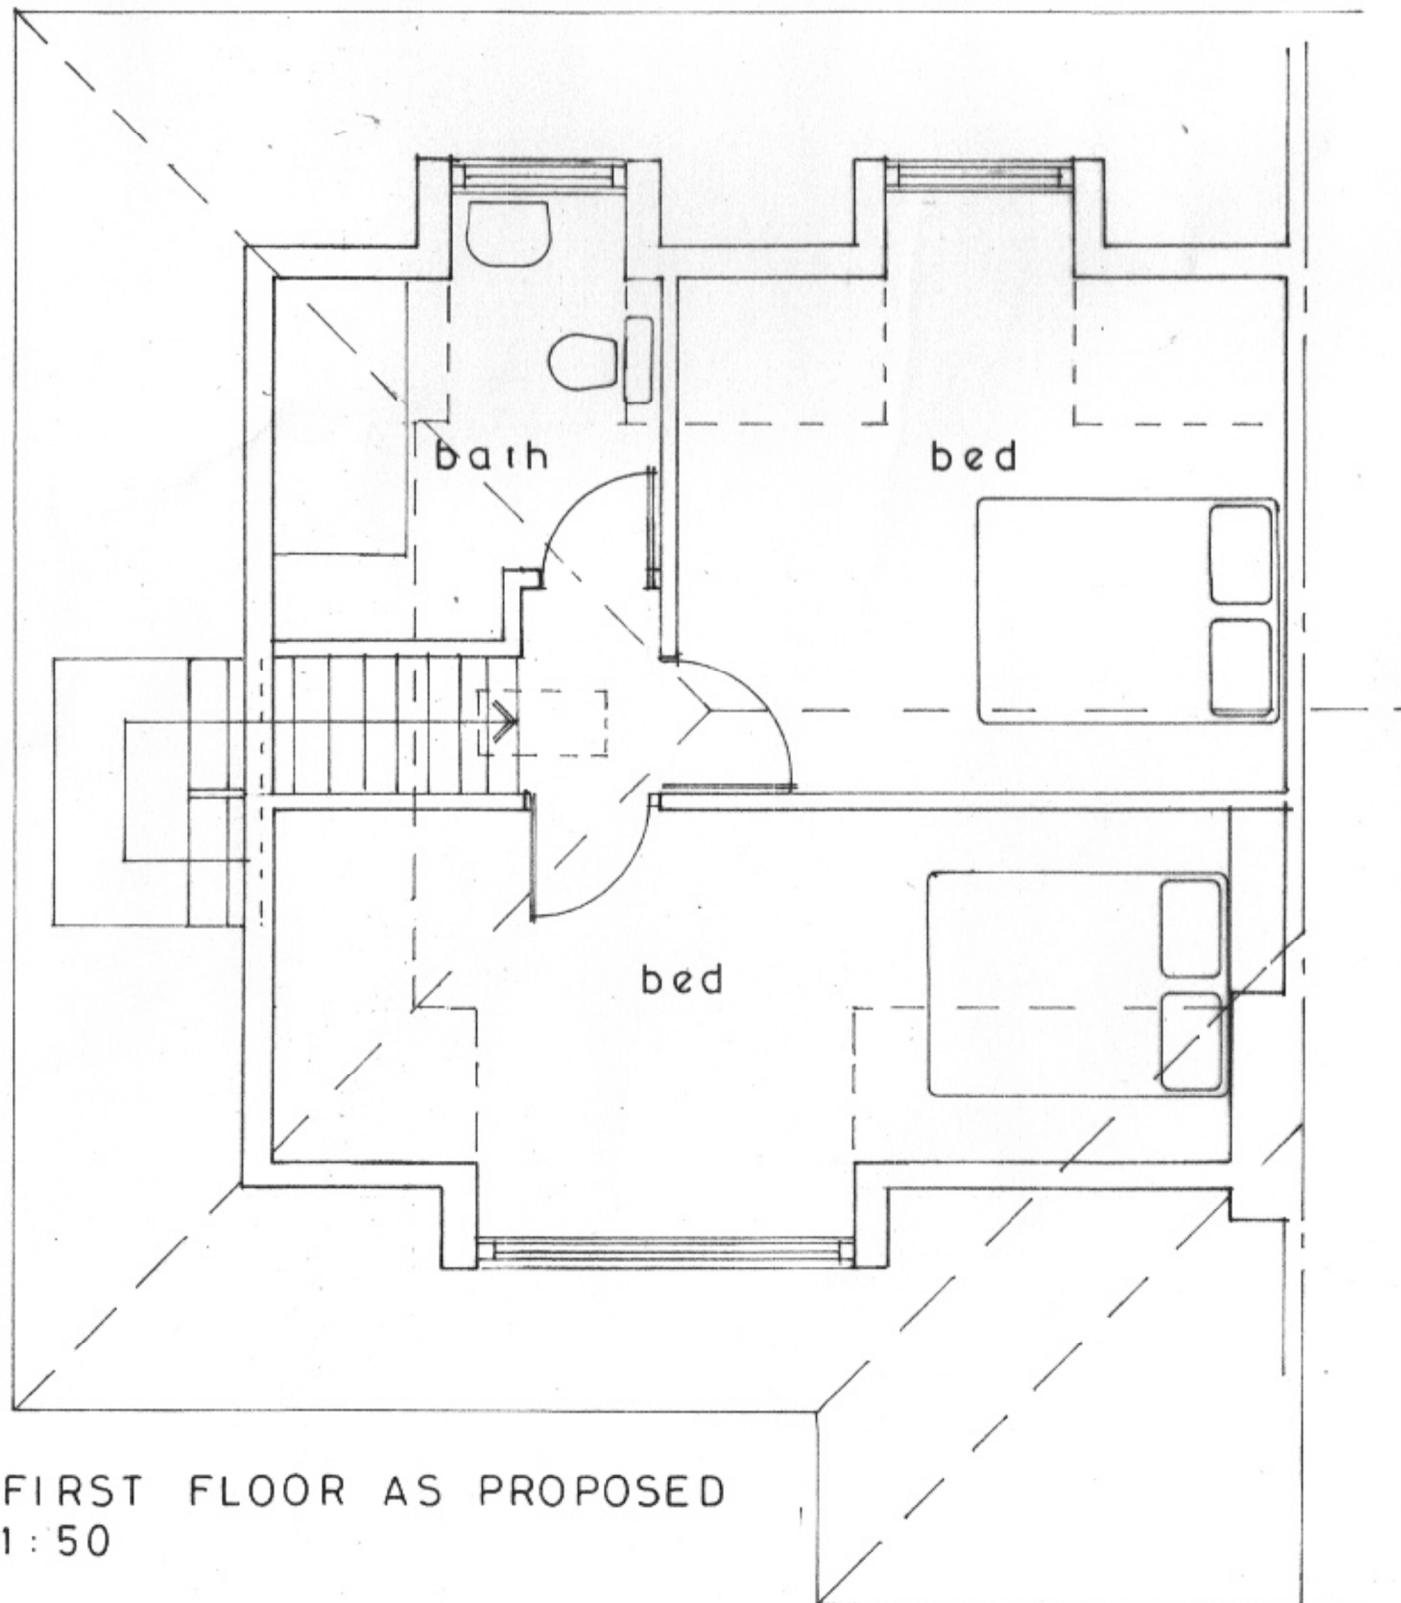

FIRST FLOOR AS PROPOSED
1:50

Plans 1:50

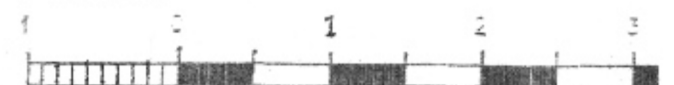

DEG. NO. BH/00/03