



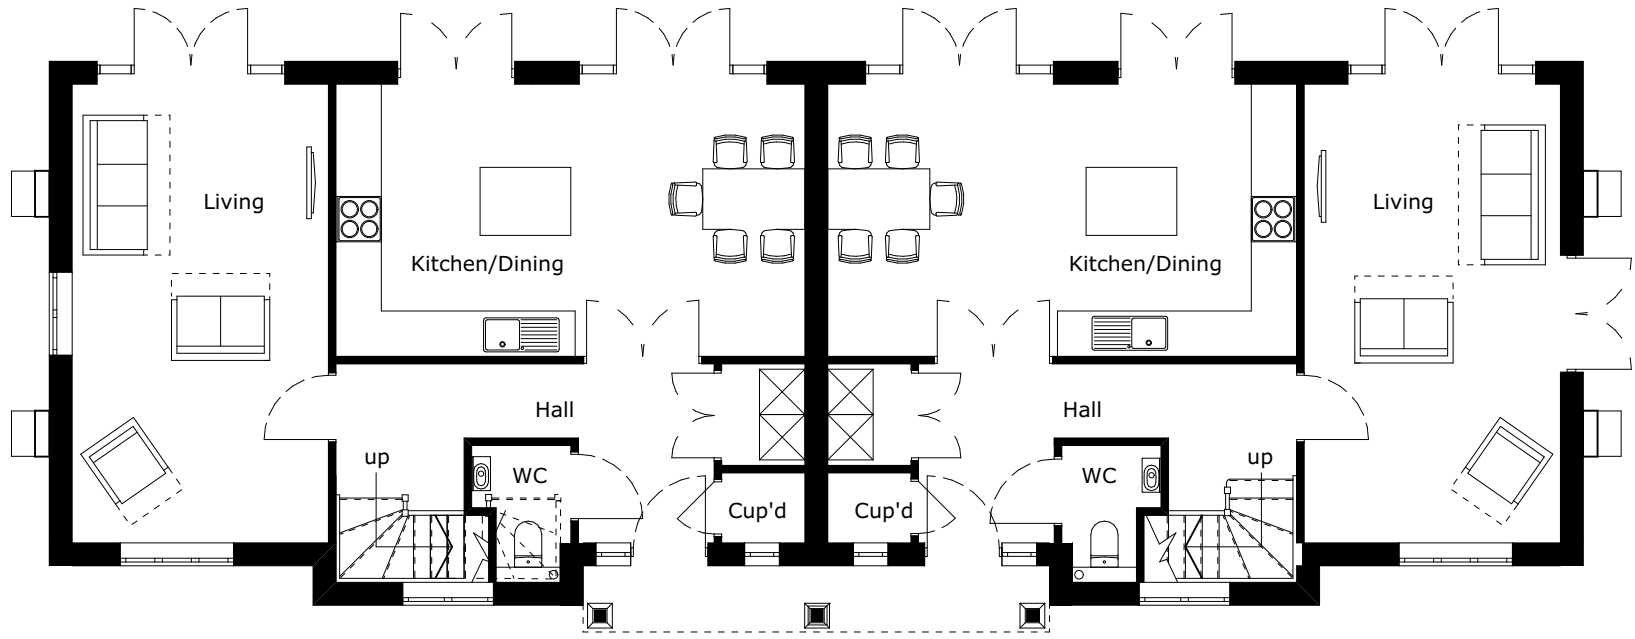


GROUND FLOOR - 1:100

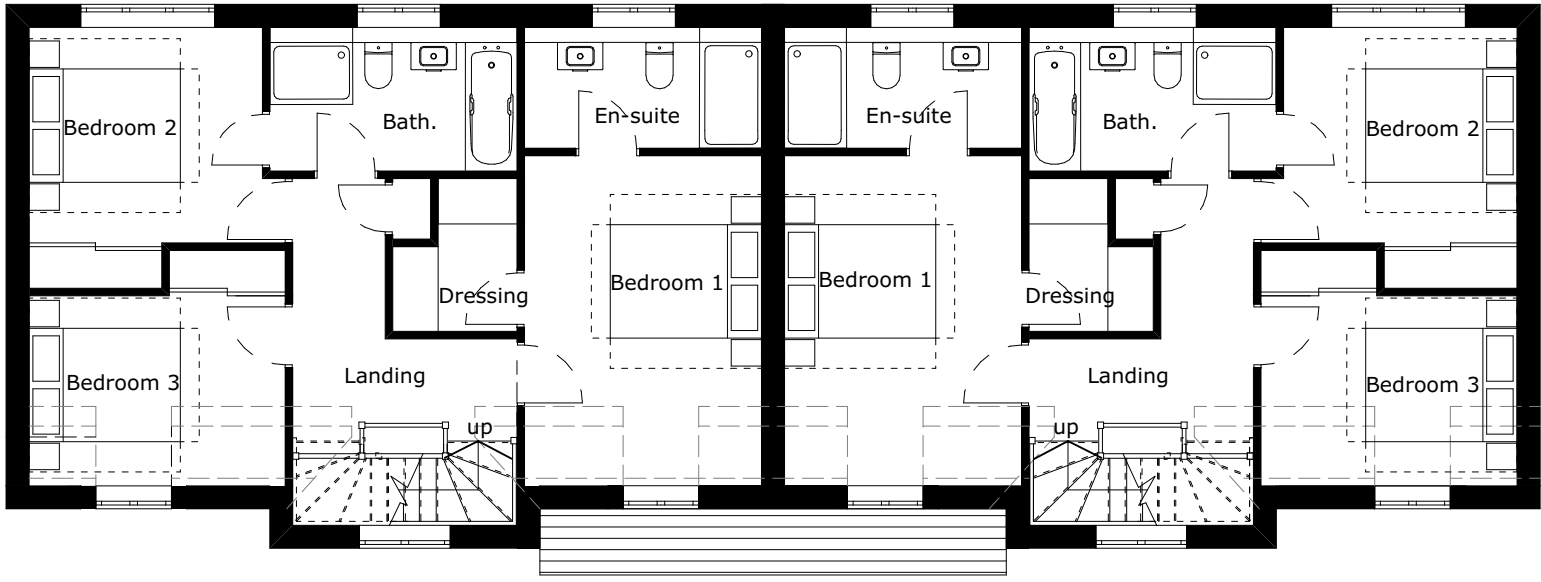

FIRST FLOOR - 1:100



KEY PLAN (nts)

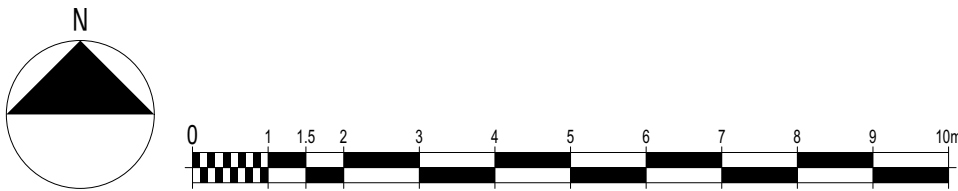

Revisions		Drawing Status		Client:		Project Title		Date		 FS 10342 ISO 9001 Quality Management	Furzehall Farm Wickham Road, Fareham Hampshire, PO16 7JH 01329 283235 email@hgp-architects.co.uk www.hgp-architects.co.uk HGP Architects Ltd. Copyright Reserved. Check dims. on site.
A	Elevations updated in accordance with client comments	05.03.2019	CWC/--			Manor Farm, Bedhampton		May/2018			
B	French doors added to lounge, W.C enlarged	22.03.2019	CWC/--			Document Title		Drawn by / Checked by			
C	Key updated.	22.10.2020				HOUSE TYPE L		CW/--			
						Drawing Scale / Sheet Size		Signature			
		☐	Preliminary			1/100@A2					
		☒	Planning			Job No.		Drawing Number / Revision			
		☐	Building Regulations			17.043		212 - C			
		☐	Construction								