


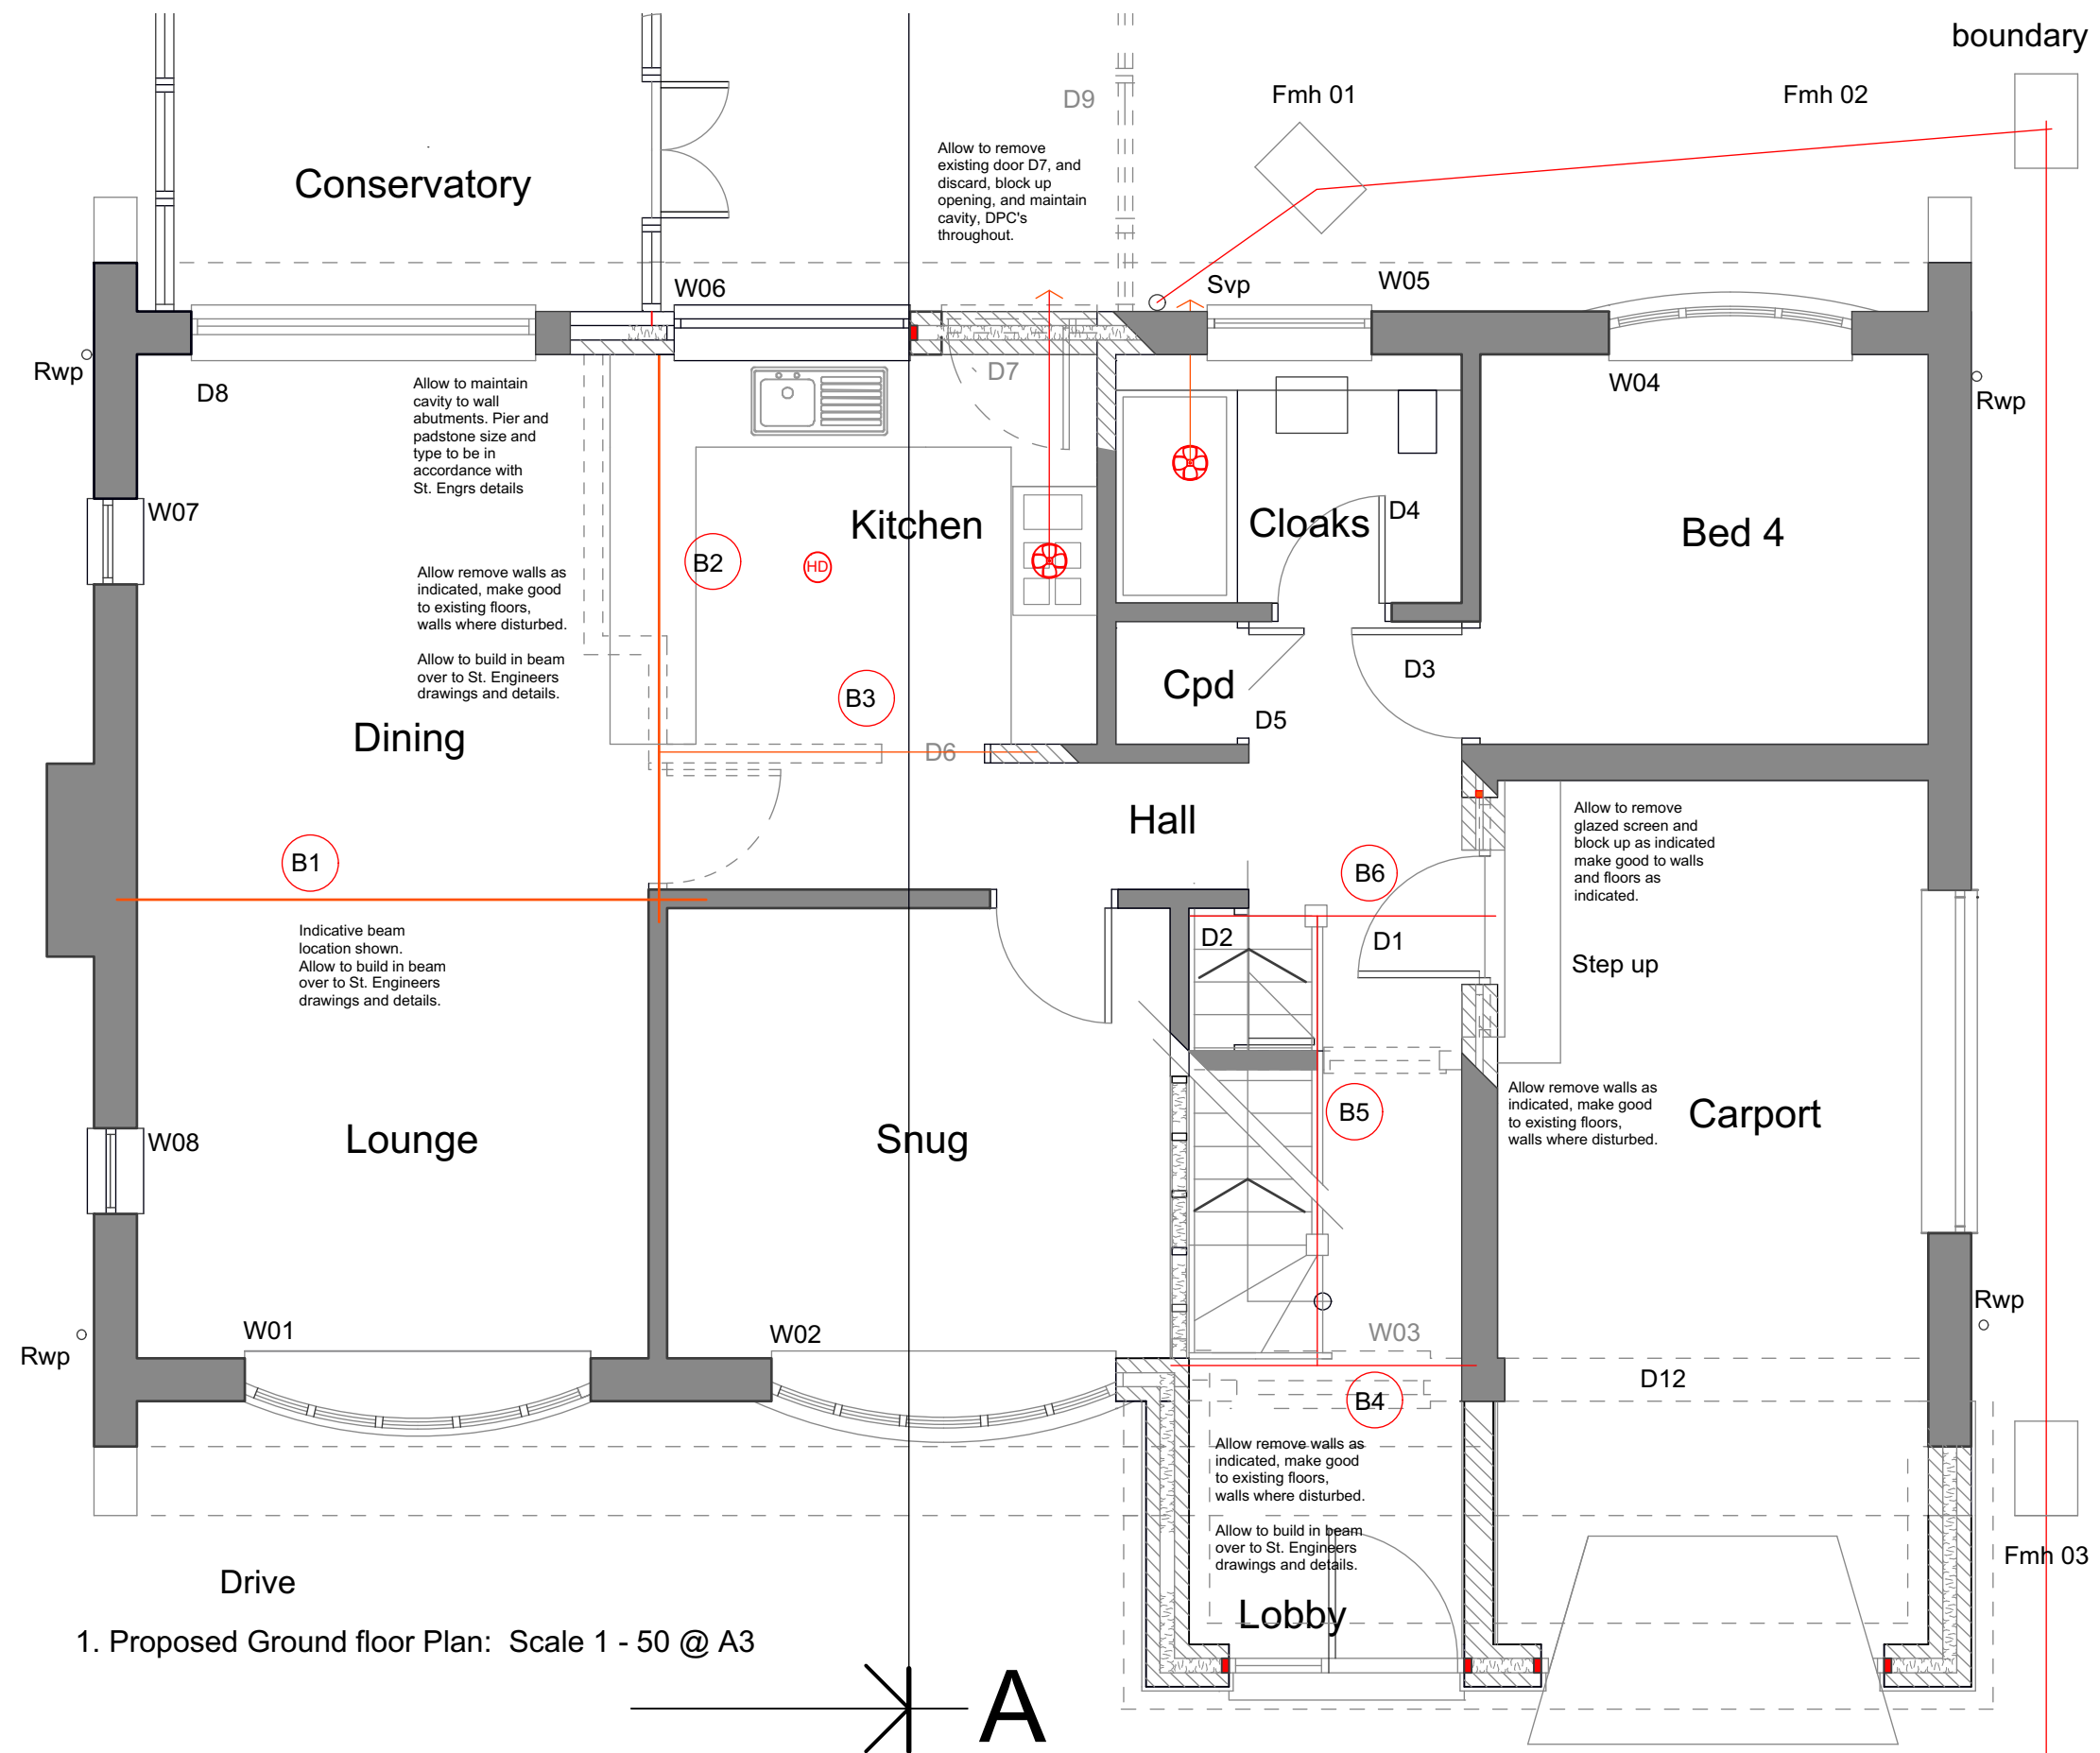

1. Proposed Ground floor Plan: Scale 1 - 50 @ A3



Notes

rev	description	date	by
A	Preliminary for comments	26.93.21	LIR

Project : Alterations & Improvements to :
 2 Bound Lane, Hayling Island, Hampshire.

Client: Mr James Cassidy

Title : Proposed Ground floor Plan

Drawing :Y9021_A1308 / Rev A

Architectural Planning Ltd.
 Building Surveyors, Designers & Project managers.
 1a Nutbourne Road, Sandy Point, Hayling Island, Hants . PO11 9RT .
 Telephone : 02392 463994, mobile : 07795 633100