

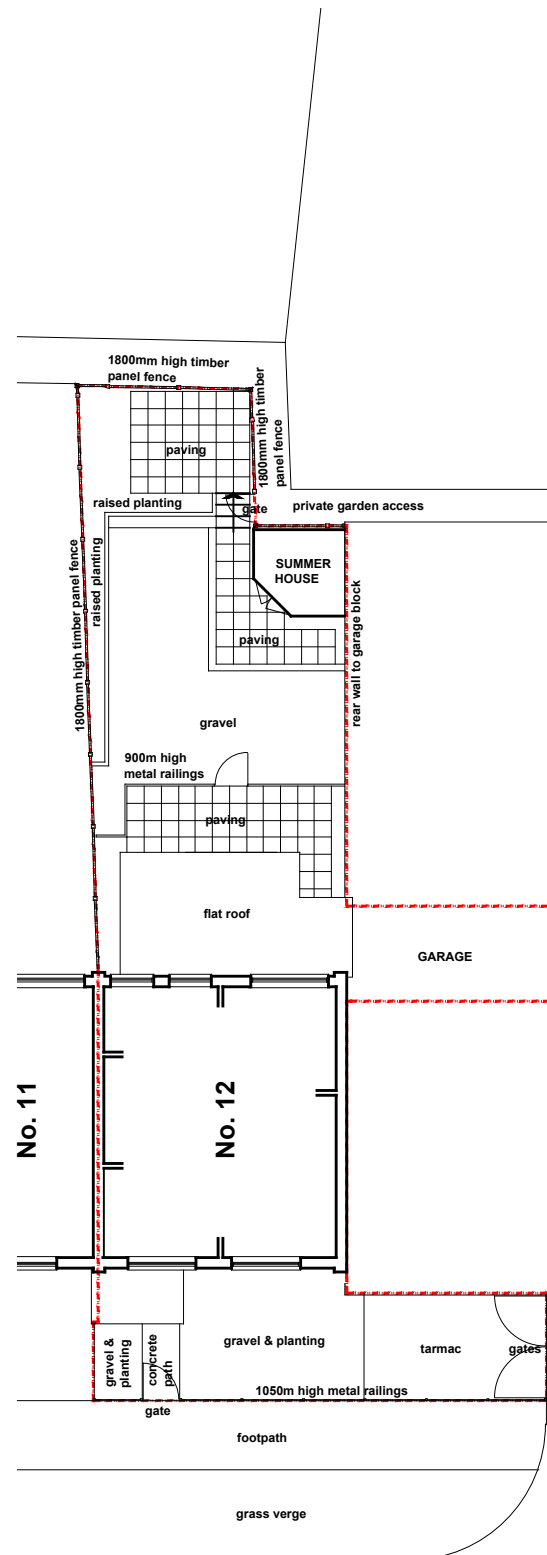


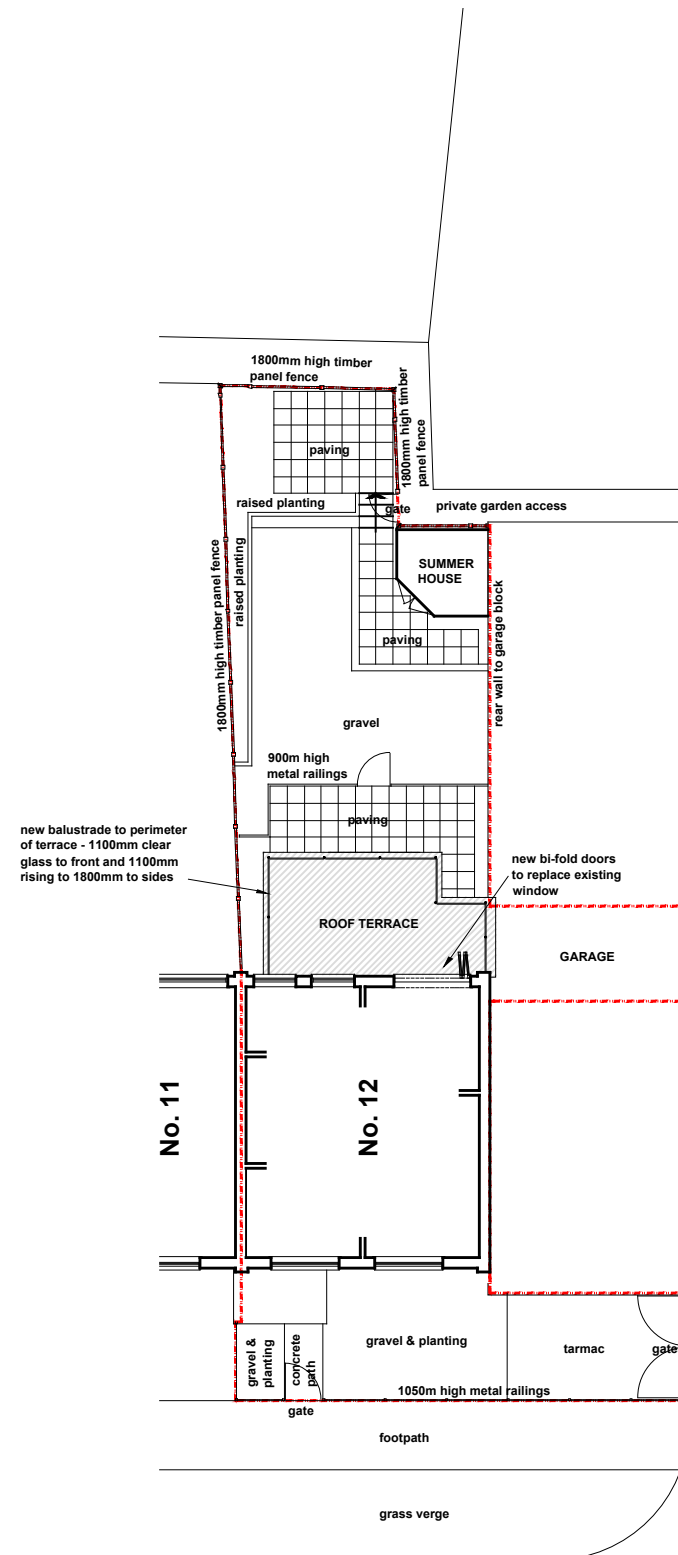

EXISTING BLOCK PLAN

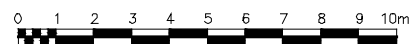

PROPOSED BLOCK PLAN

Revision A 10.05.21
PROPOSED BLOCK PLAN - AREA OF TERRACE SHOWN HATCHED,
EXISTING WINDOWS & NEW BI-FOLD DOORS INDICATED AND NEW
BALUSTRADE NOTED



PROJECT

PROPOSED REAR TERRACE :-

12 BROOKFILED CLOSE, HAVANT,
HANTS, PO9 3BB

CLIENT

Miss T Boyd

DAWING TITLE

BLOCK PLAN

ISSUE STATUS

PLANNING

DRAWING NUMBER

2089 / 101

DATE

APRIL 2021

SCALE

1 : 200

REVISION

2089 / A