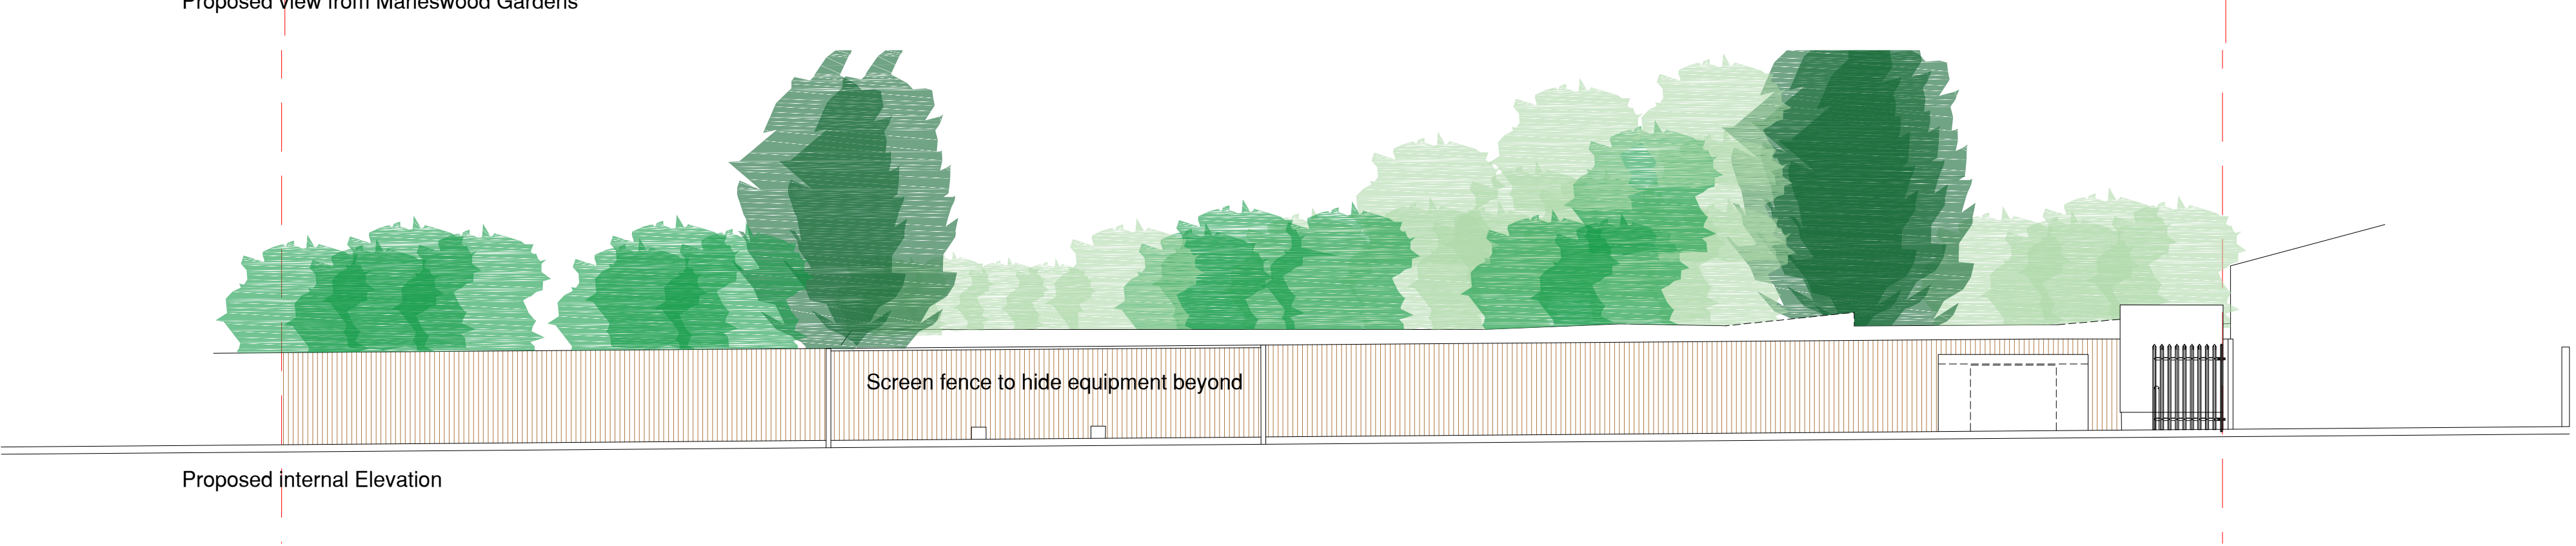
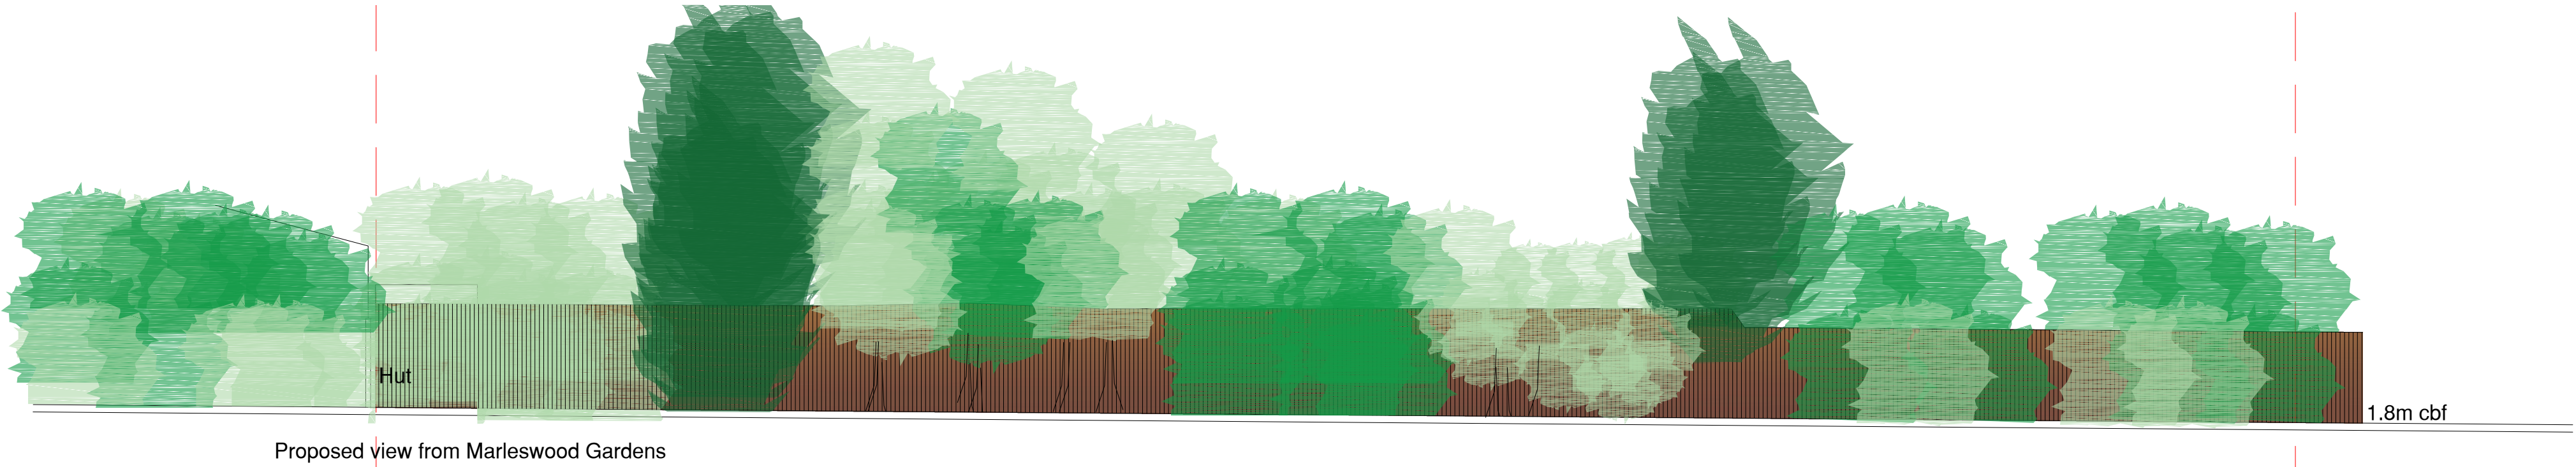
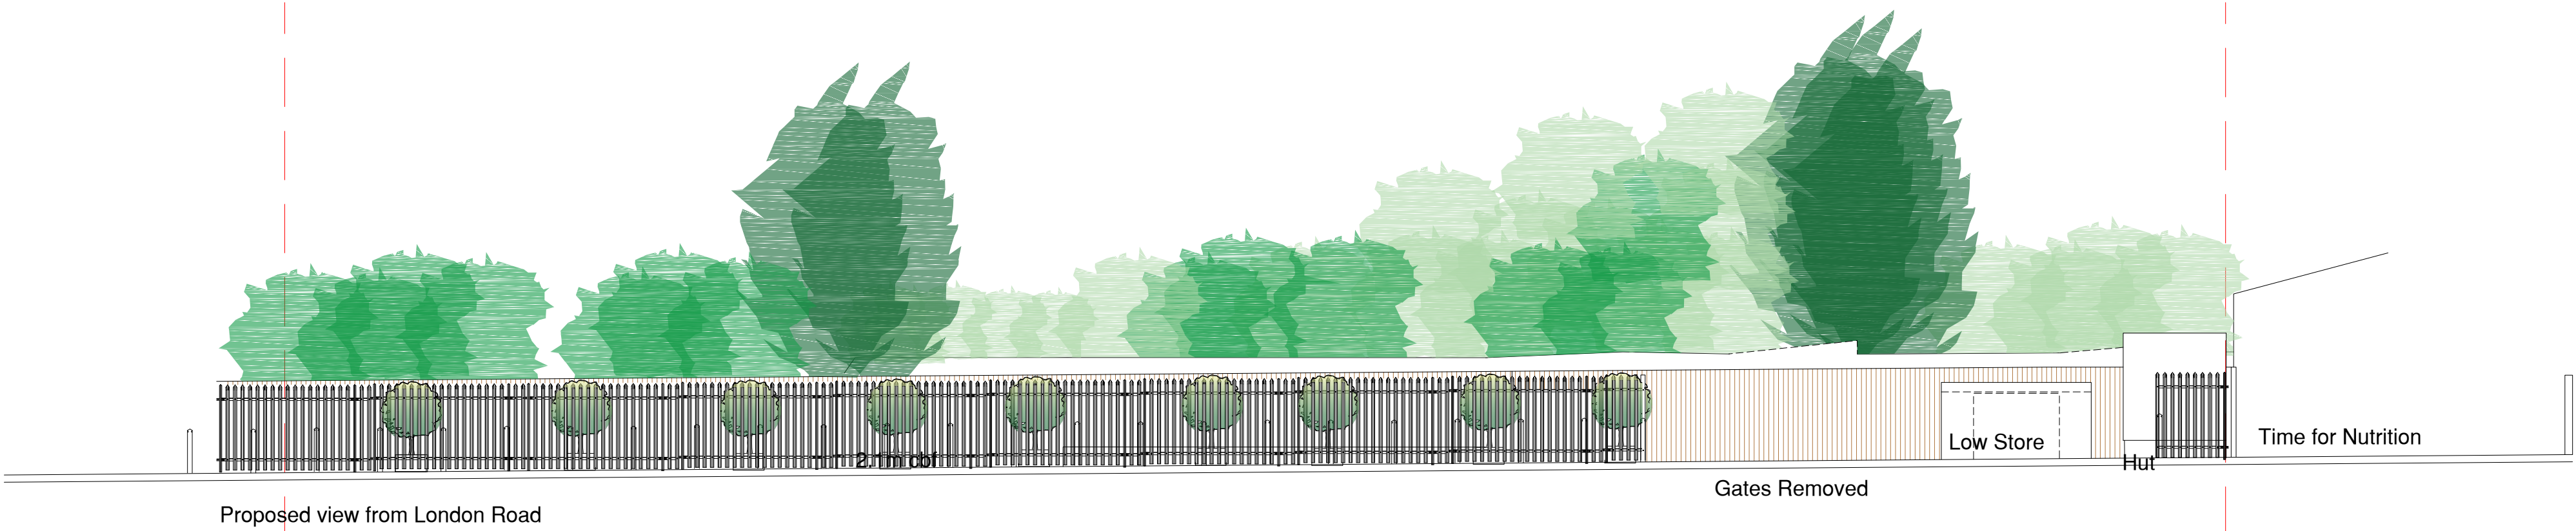


© Crown copyright 2019 Ordnance Survey 100053143
Cadastral data is subject to Crown copyright and is reproduced with permission of HM Land Registry

Solent Design Ltd
5 The old Railway
Spring Garden Lane
Gosport
PO12 1FQ

SOLENT
DESIGN.

tel: 02392 580745 mob: 07771 355742 e-mail: info@solentplans.com

PROJECT DESCRIPTION:
New Car Wash
DRAWING TITLE:
Street scenes

ADDRESS:
London Road
Purbrook
Havant

CLIENT:
Mr T Ferrati

FIRST DRAWN:
February 2020

DRAWING No.
SD-2019-02

SCALE:
1:100
1:1250

D

NORTH

drawing status: Issued for Comment