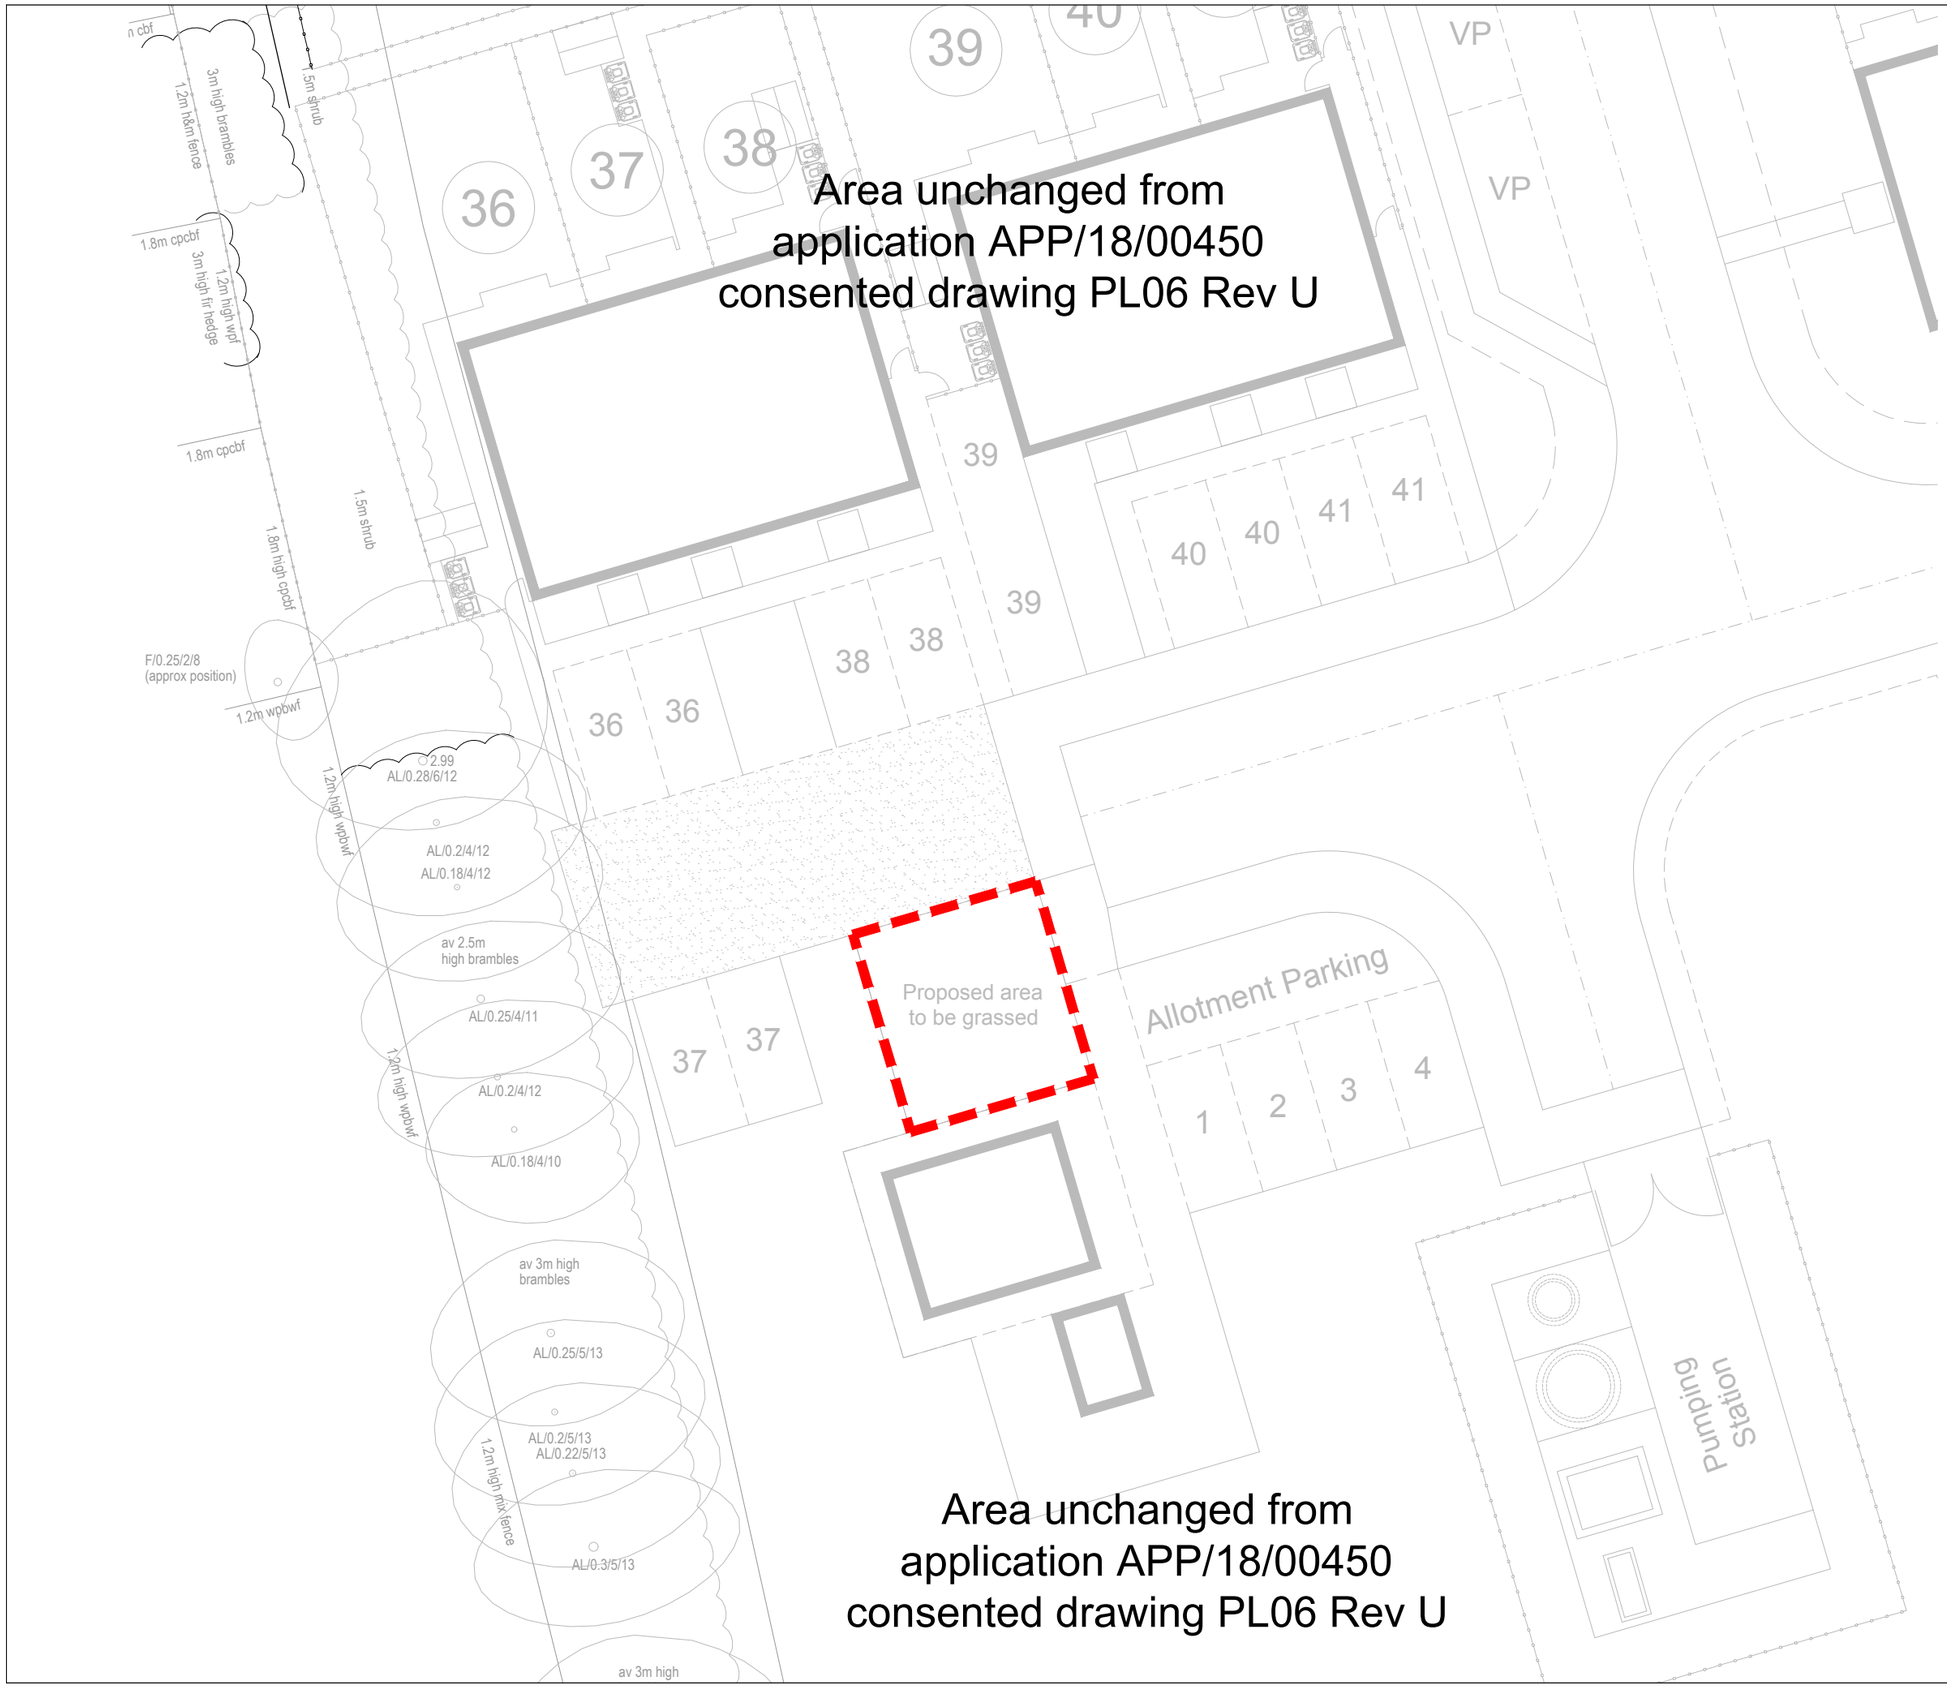

N
W E
S

DO NOT SCALE
All dimensions to be checked on site and Architect to be notified of any discrepancies prior to commencement

DESIGNER'S RISK ASSESSMENT
Construction (Design and Management) Regulations 2015
RESIDUAL RISKS:

REF:	DESCRIPTION	DATE:

0 1 2 5 10 metres
Scale 1:200 @ A3

KEY

Area of proposed amendment

REVISION	DATE	DESCRIPTION	CHECKED

idPARTNERSHIP NORTHERN

ARCHITECTURE | MASTERPLANNING | URBAN DESIGN

IDPartnership Northern, St Jude's, Barker Street, Shieldfield, Newcastle upon Tyne, NE2 1AS
T: +44 (0)191 261 4442 | W: idpartnership.com | E: info@idpartnership-northern.com

PROJECT / CLIENT
Forty Acre Farm,
for BDW Southampton

DRAWING TITLE
Non Material Amendment submission to reposition substation and replace with grassed area

PROJECT ARCHITECT	KD	PROJECT NO. N81:2393	DRAWING REVISION P1
DRAWN BY	KT	DRAWING NO. 403	
CHECKED	IDP		
SCALE	1:200 @ A3	DRAWING STATUS PLANNING	
DATE	November 2020		

COPYRIGHT : IDPartnership Northern