


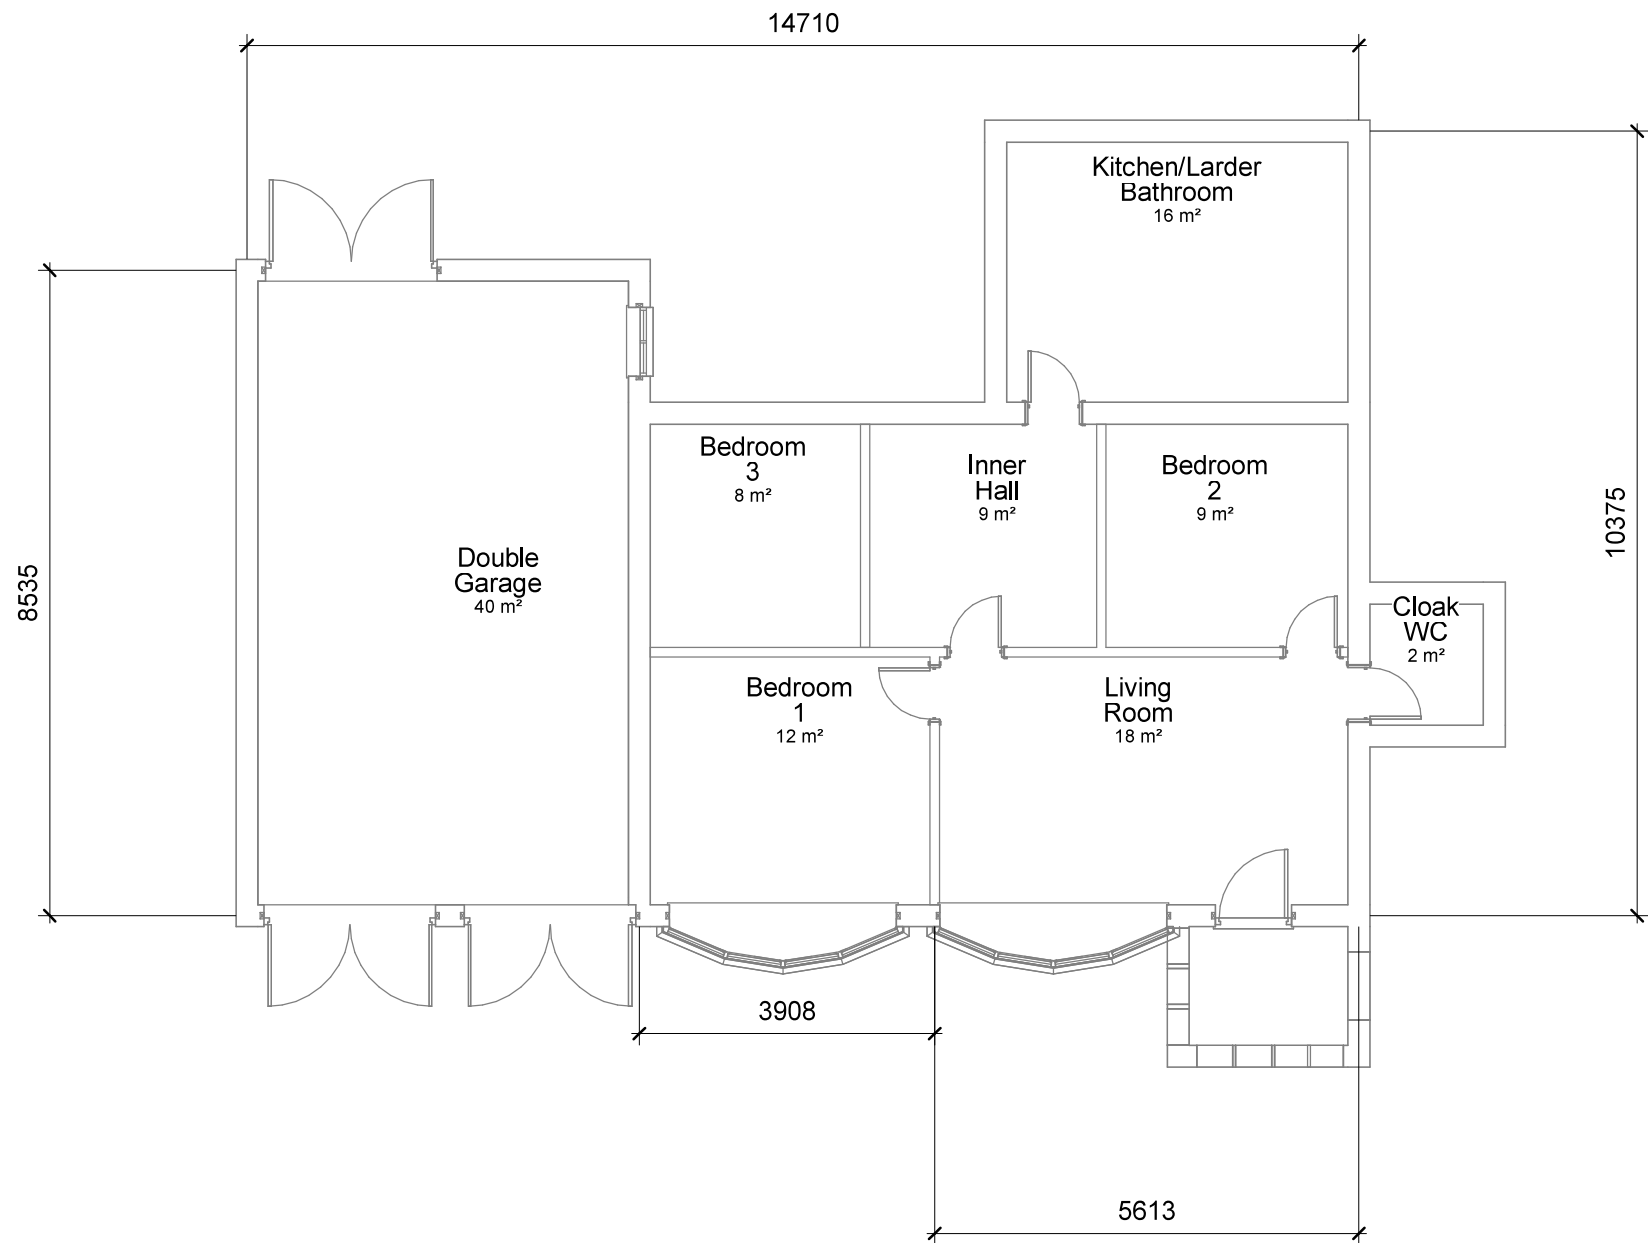

1 **Ground Floor**
1 : 100

1:500		100
1:200		20
1:100		10
1:50		5