
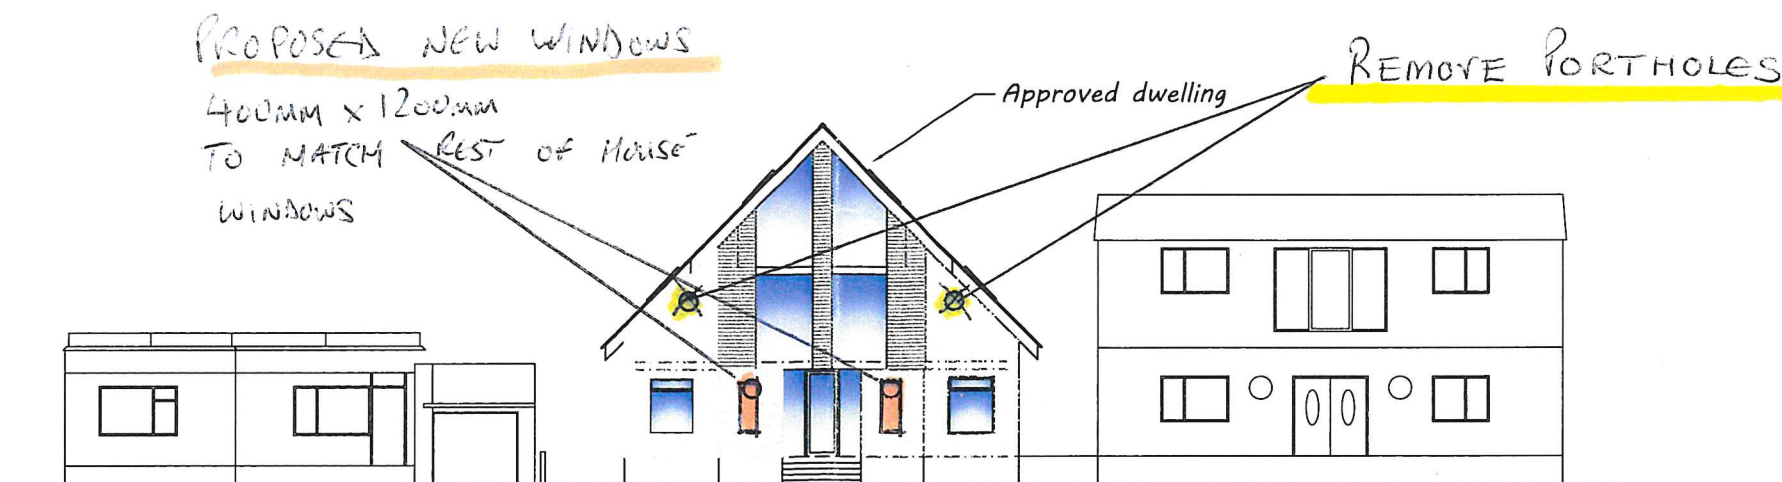


Street Scene as Approved

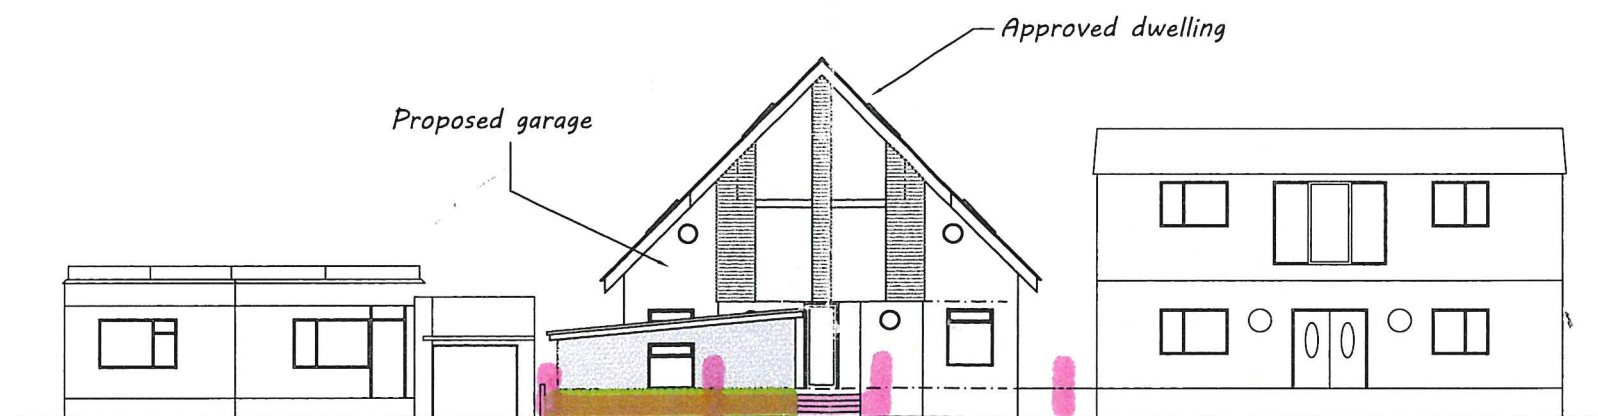

Street Scene as Proposed


FRONT FENCE

PIERS = H = 1500mm
W = 600mm
D = 600mm

DWAF WALL H = 600mm
W = 225mm

Built from concrete blocks
with a rendered finish

SHRUBS AND PLANTS
BEHIND DWAF WALLS TO MATCH
NO 6 BEMBRIDGE DRIVE

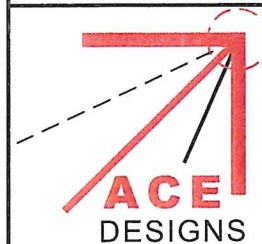

Architectural & Civil Engineering Design
143 Station Road, Liss, Hants. GU33 7AJ
Tel 01730 894988
e-mail: enquiries@acedesigns-ltd.co.uk
www.ace-designs.co.uk

Job Title
Proposed detached garage at
4 Bembridge Drive, Hayling Island

Drawing Title
Street Scenes

Client
Mr & Mrs Adams-Madgwick

Scale 1:200 @ A3	Date May 2020	Designed GG
Drawn EV	Checked GG	Approved
Job No 190103	Drawing No 190103/205	Rev A