


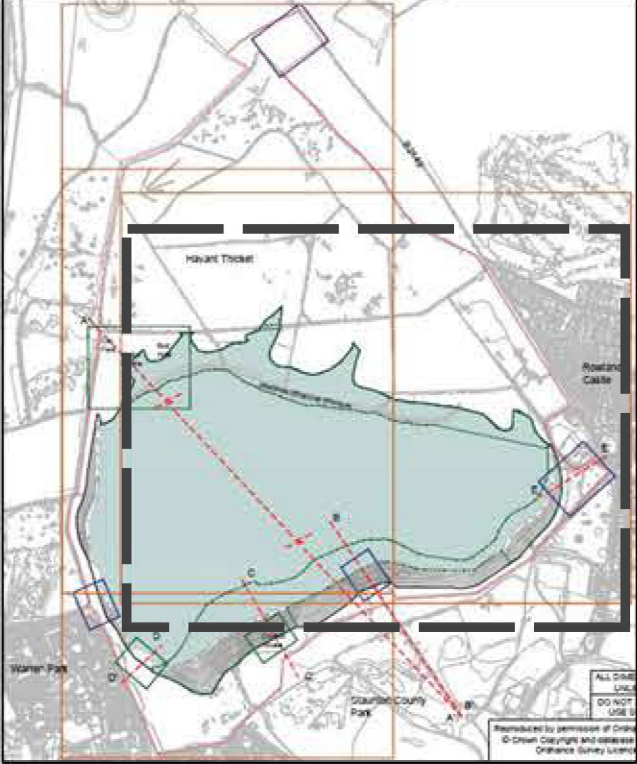

- LEGEND**
- RED LINE BOUNDARY
 - PEDESTRIAN PATH USE (EXISTING)
 - PERMISSIVE PATH - PEDESTRIAN USE (PROPOSED)
 - BRIDLEWAY - PEDESTRIAN, CYCLE AND EQUESTRIAN USE (EXISTING)
 - BRIDLEWAY - PEDESTRIAN, CYCLE AND EQUESTRIAN USE (PROPOSED)
 - TEMPORARY BRIDLEWAY DIVERSION (WILL BE REINSTATED TO PERMISSIVE ACCESS)
 - PATH - PEDESTRIAN AND CYCLE USE (PROPOSED)
 - LONG DISTANCE PATH
 - BIRD WATCHING
 - CHILDRENS' PLAYGROUND
 - PICNIC AREA
 - VIEWING POINT
 - GATEWAY FEATURE
 - PARKING
 - EXISTING WOODLAND
 - PROPOSED WOODLAND
 - PROPOSED WET WOODLAND
 - PROPOSED WET GRASSLAND
 - PROPOSED SCRUB REGENERATION
 - PROPOSED WETLAND VEGETATION



Rev. Status	Drn By	Ckd By	Rev By	Auth By	Description	Date
P02	RJ	JM	WR	JF	For Planning	31/07/20
P01	CMS	JM	WR	LB	For Planning	28/04/20

ATKINS
Member of the SNC-Lavalin Group

Aztec West
500 Park Avenue
Almondsbury
Bristol
BS32 4RZ
Tel: +44 (0)1454 662000
Fax: +44 (0)1454 663333
www.atkinsglobal.com

Copyright © Atkins Limited (2020)

Drawing Suitability: For Planning Status: S2

Contractors Drawing Number: HTR - ATK - ZZ - ZZ - DR - L - 0007

Project Originator Volume Location Type Role Number

Telephone: Havant (023) 9249 9888
Fax: Havant (023) 9245 3632
Website: www.portsmouthwater.co.uk
Registered Office: PO Box 8 West Street
Havant Hampshire PO9 1LG
REGISTERED IN ENGLAND No. 2536455

Project Ref. No: HTR Sheet: 1 of 1 Scale: 1:2500 Sheet Size: A1

Project Title: HAVANT THICKET RESERVOIR

Drawing Title: Landscape Plan Key Plan1

Portsmouth Water Drawing Number: Rev: P02

HTR-ATK-ZZ-ZZ-DR-L-0007

HTR-ATK-ZZ-ZZ-DR-L-0015

HTR-ATK-ZZ-ZZ-DR-L-0014

HTR-ATK-ZZ-ZZ-DR-L-0013

Reproduced by permission of Ordnance Survey on behalf of HMSO.
© Crown Copyright and database right 2020. All rights reserved.
Ordnance Survey Licence Number 100018036.