



Proposed schedule of materials:


- ① Concrete roof to match main house
- ② Bricks to match existing
- ③ UpVC doors & windows to match existing
- ④ Timber doors
- ⑤ Single ply flat roof with parapet
- ⑥ Skylight (Velux or similar)
- ⑦ Roof lantern

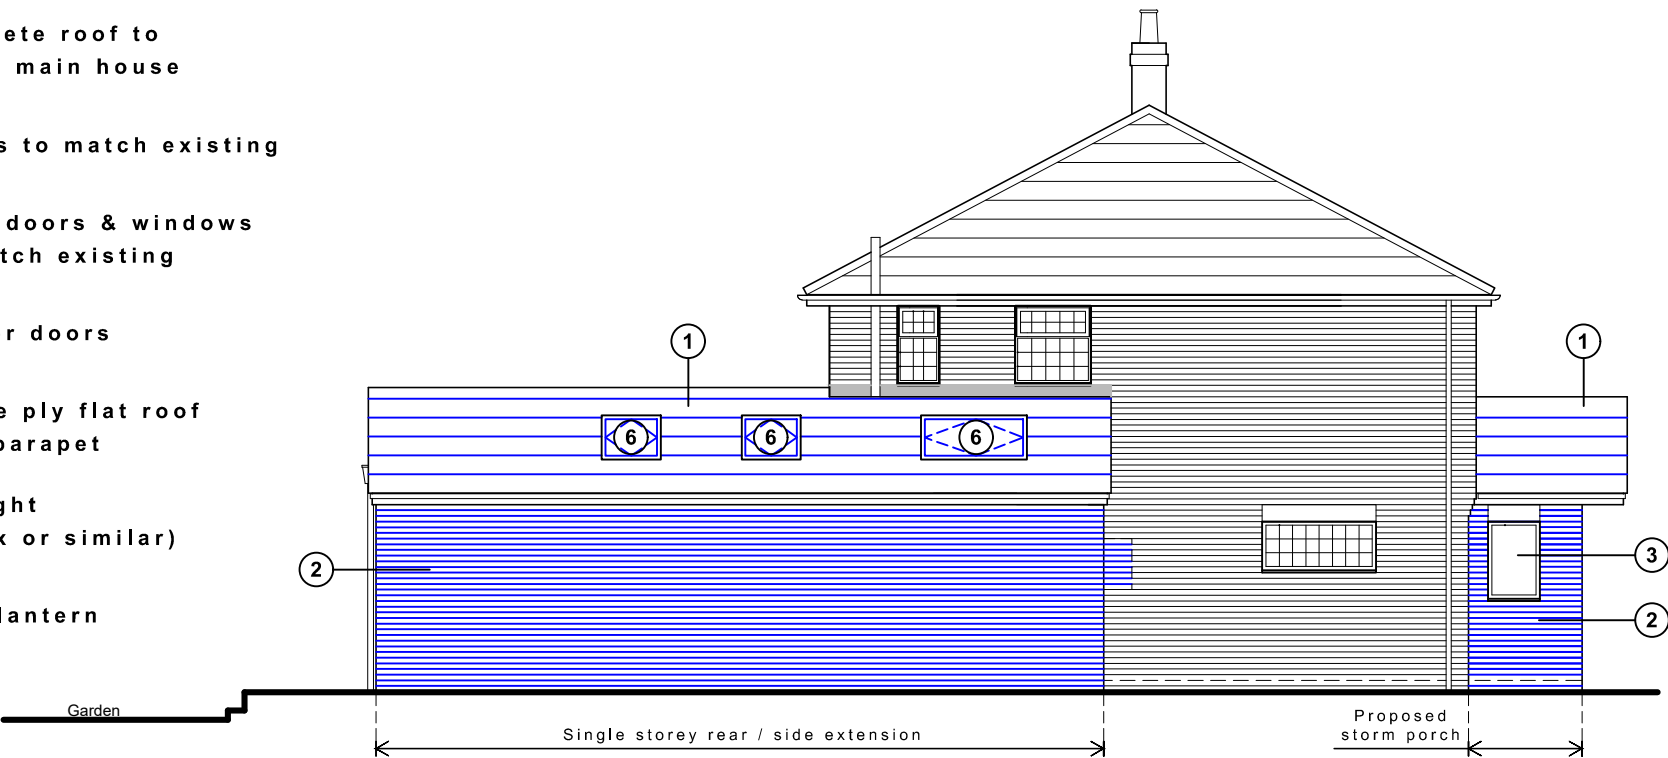


North (side) elevation

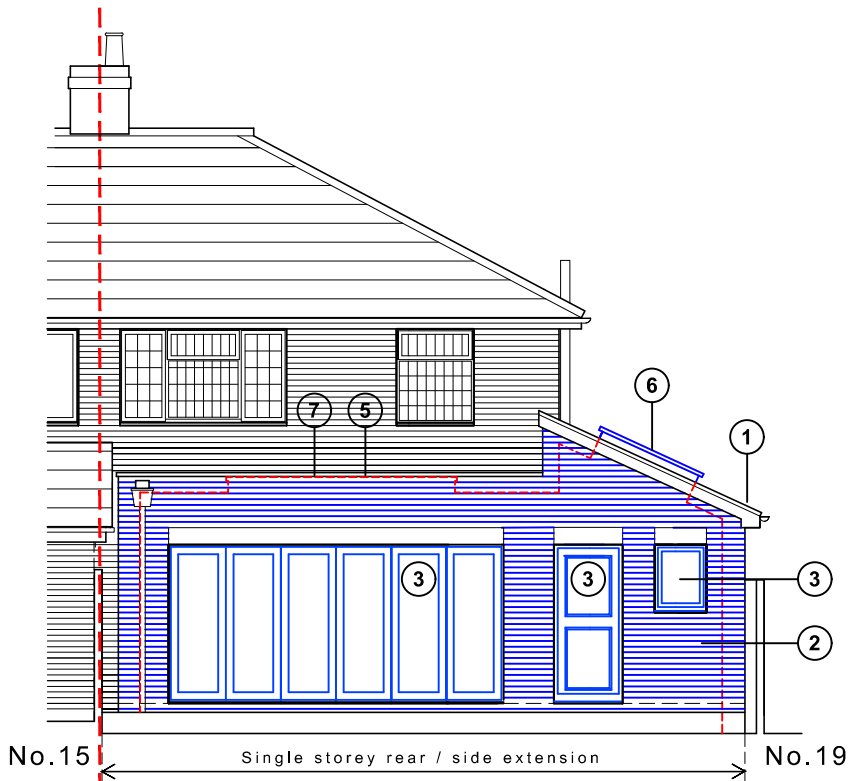

East (rear) elevation

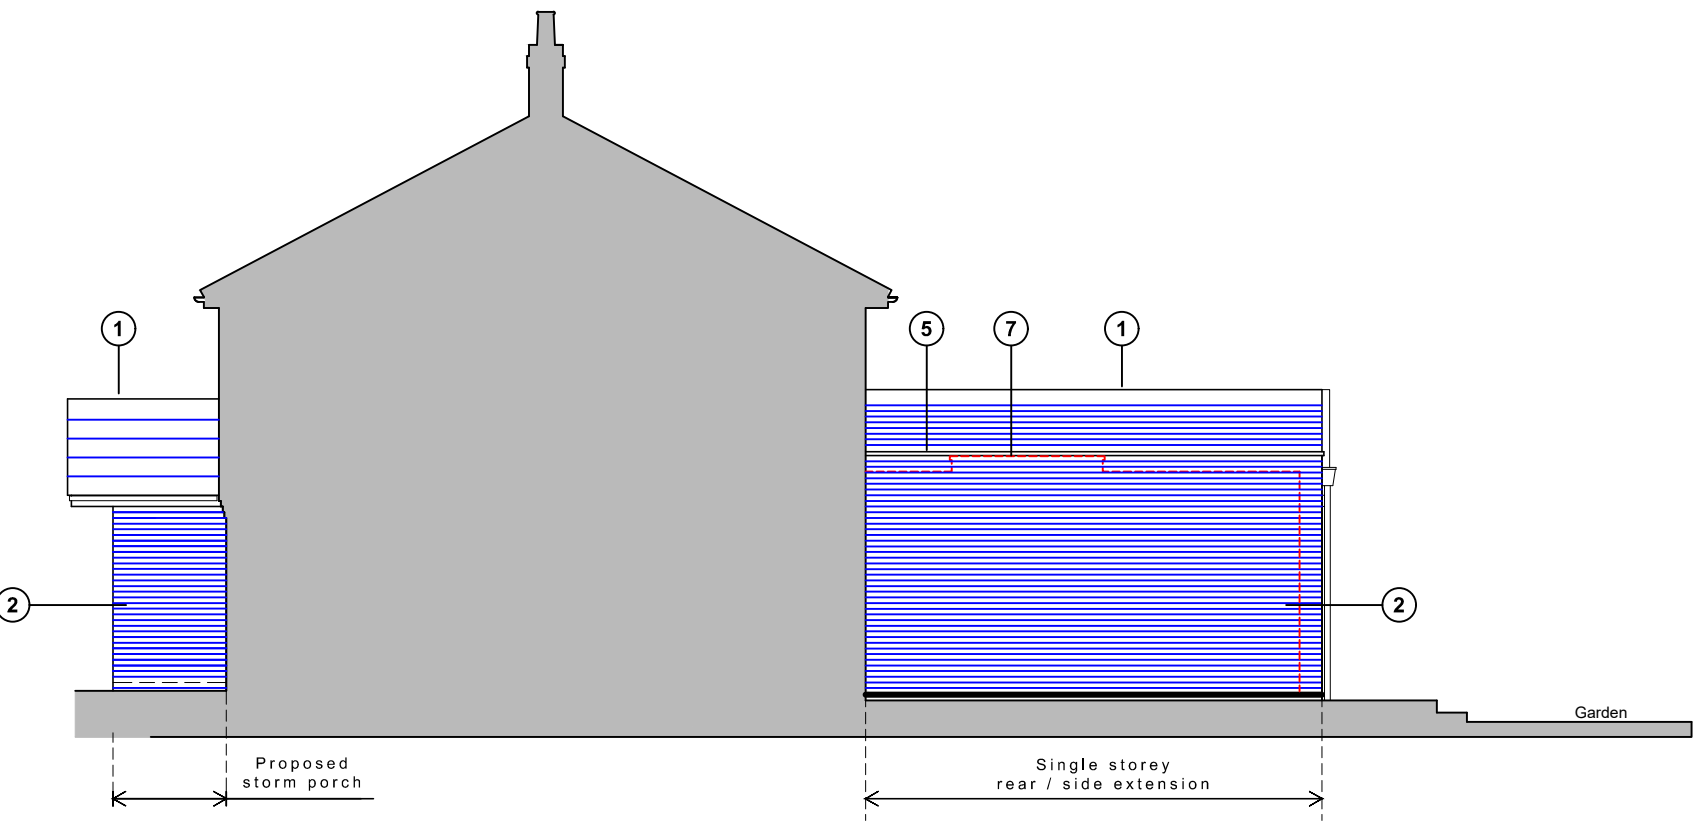


South (side) elevation

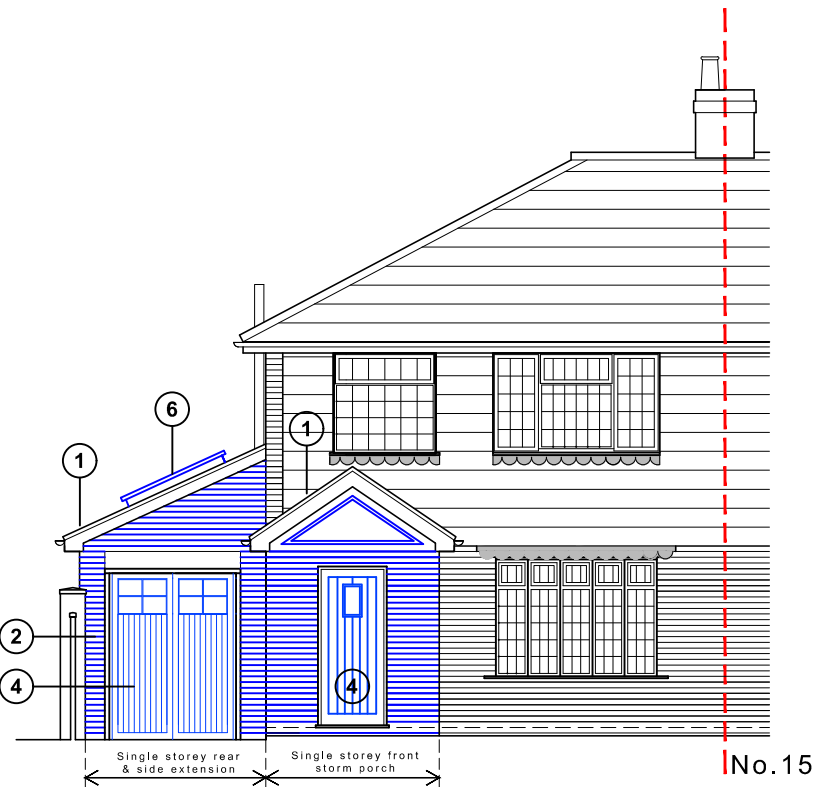

West (front) elevation

Proposed elevations scale 1:100

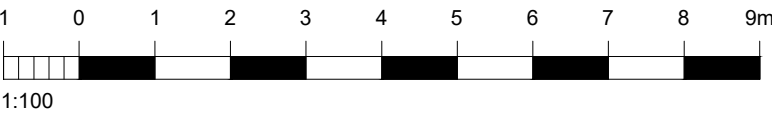

For MR & MRS BENFIELD	Title PROPOSED ELEVATIONS	Office Tel: 01243 933732
Project PROPOSED SIDE AND REAR EXTENSION + STORM PORCH AT 17 PARKSIDE, BEDHAMPTON PO9 3PJ	Date OCT 2020	Email: admin@jb-architecturedesign.com
	Drawn JB	Web: www.jb-architecturedesign.com
	Scale 1:100 @ A3	
	Checked -	
	Job Number PL396.20	
	Drawing Number -03	
	Revision A	

