



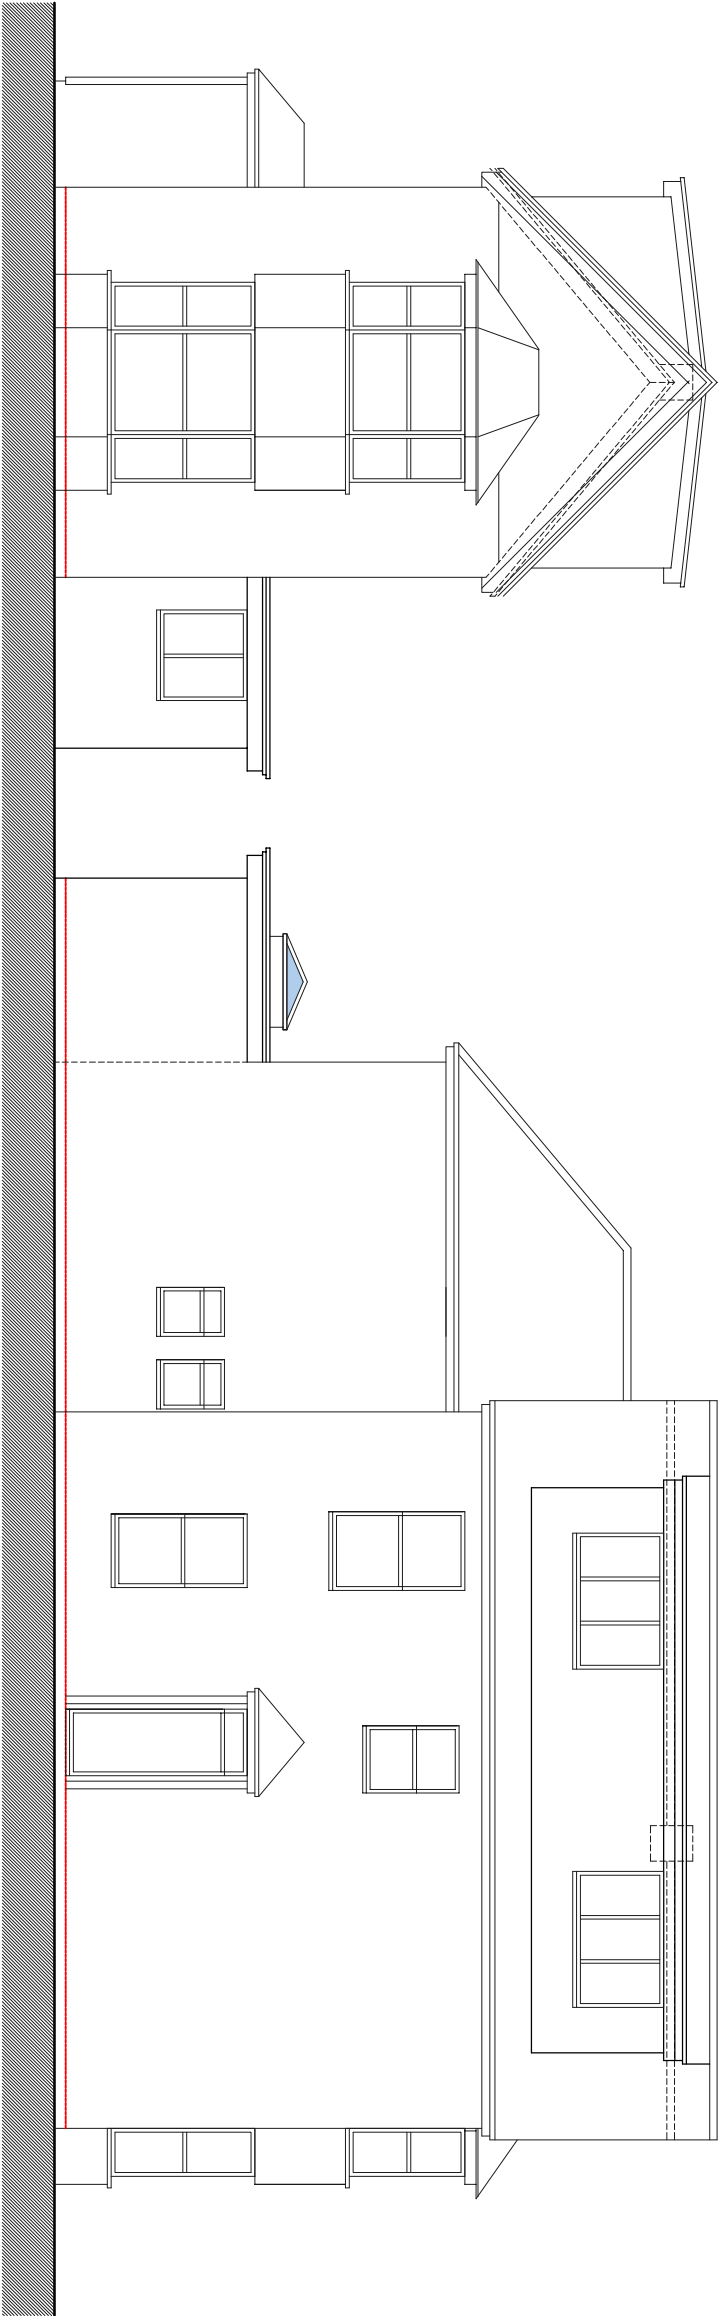

Front

Side

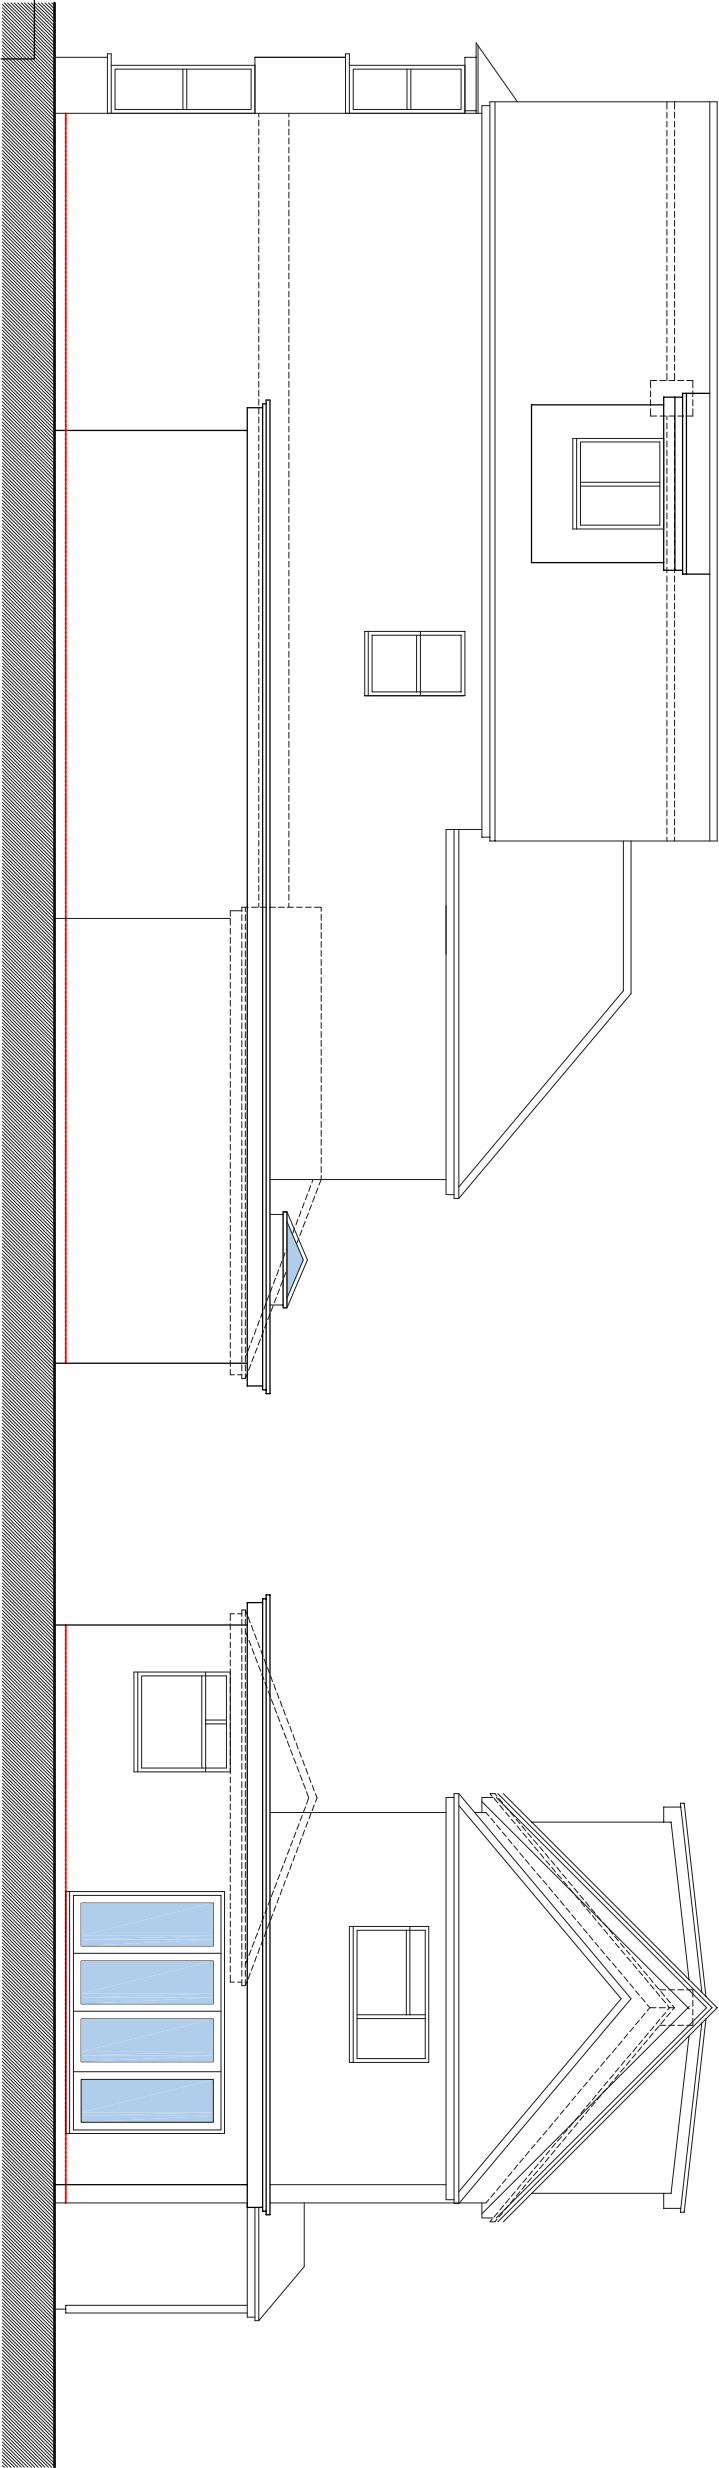

Side

Rear

SCALE BAR 1:100

PROJECT

CLIENT

DWG TITLE

PROJECT NO. 21010 DRAWING NO. 200 SCALE 1:100@A3 REV

Proposed Alterations to
14 Knox Road, Bedhampton
Nexgen Capital Investments Ltd Elevations

Rev	DESCRIPTION	Dwn / Date	Chk / Date
-	-	-	-

This drawing is copyright and must not be disclosed to third parties without permission
Scaled dimensions are not to be used for construction

Wychwood
Thompsons Lane
Denmead
Hampshire
PO7 6NB

Tel: 01329 288911
Fax: 01329 221913
E-mail: admin@m2architecture.com

architectural
technologist

m2