
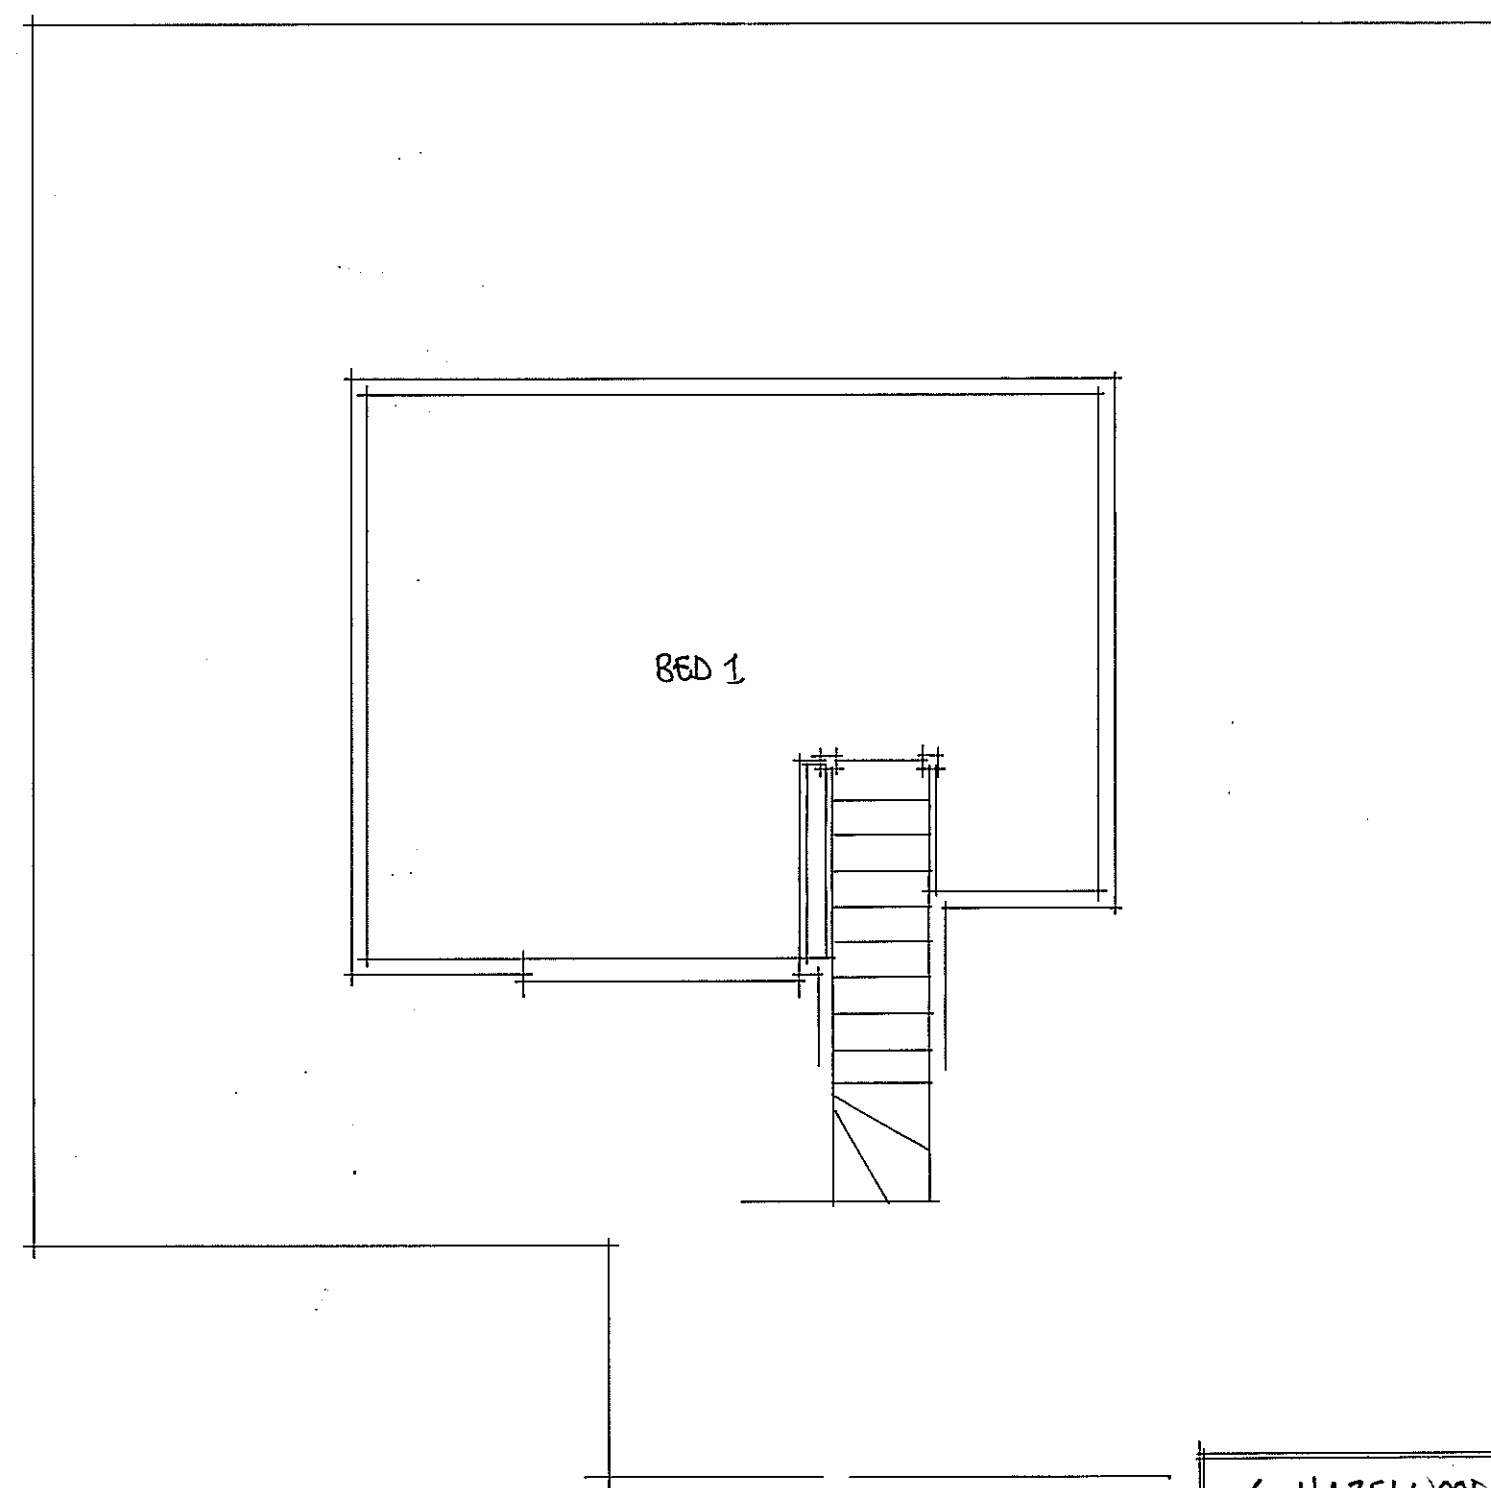
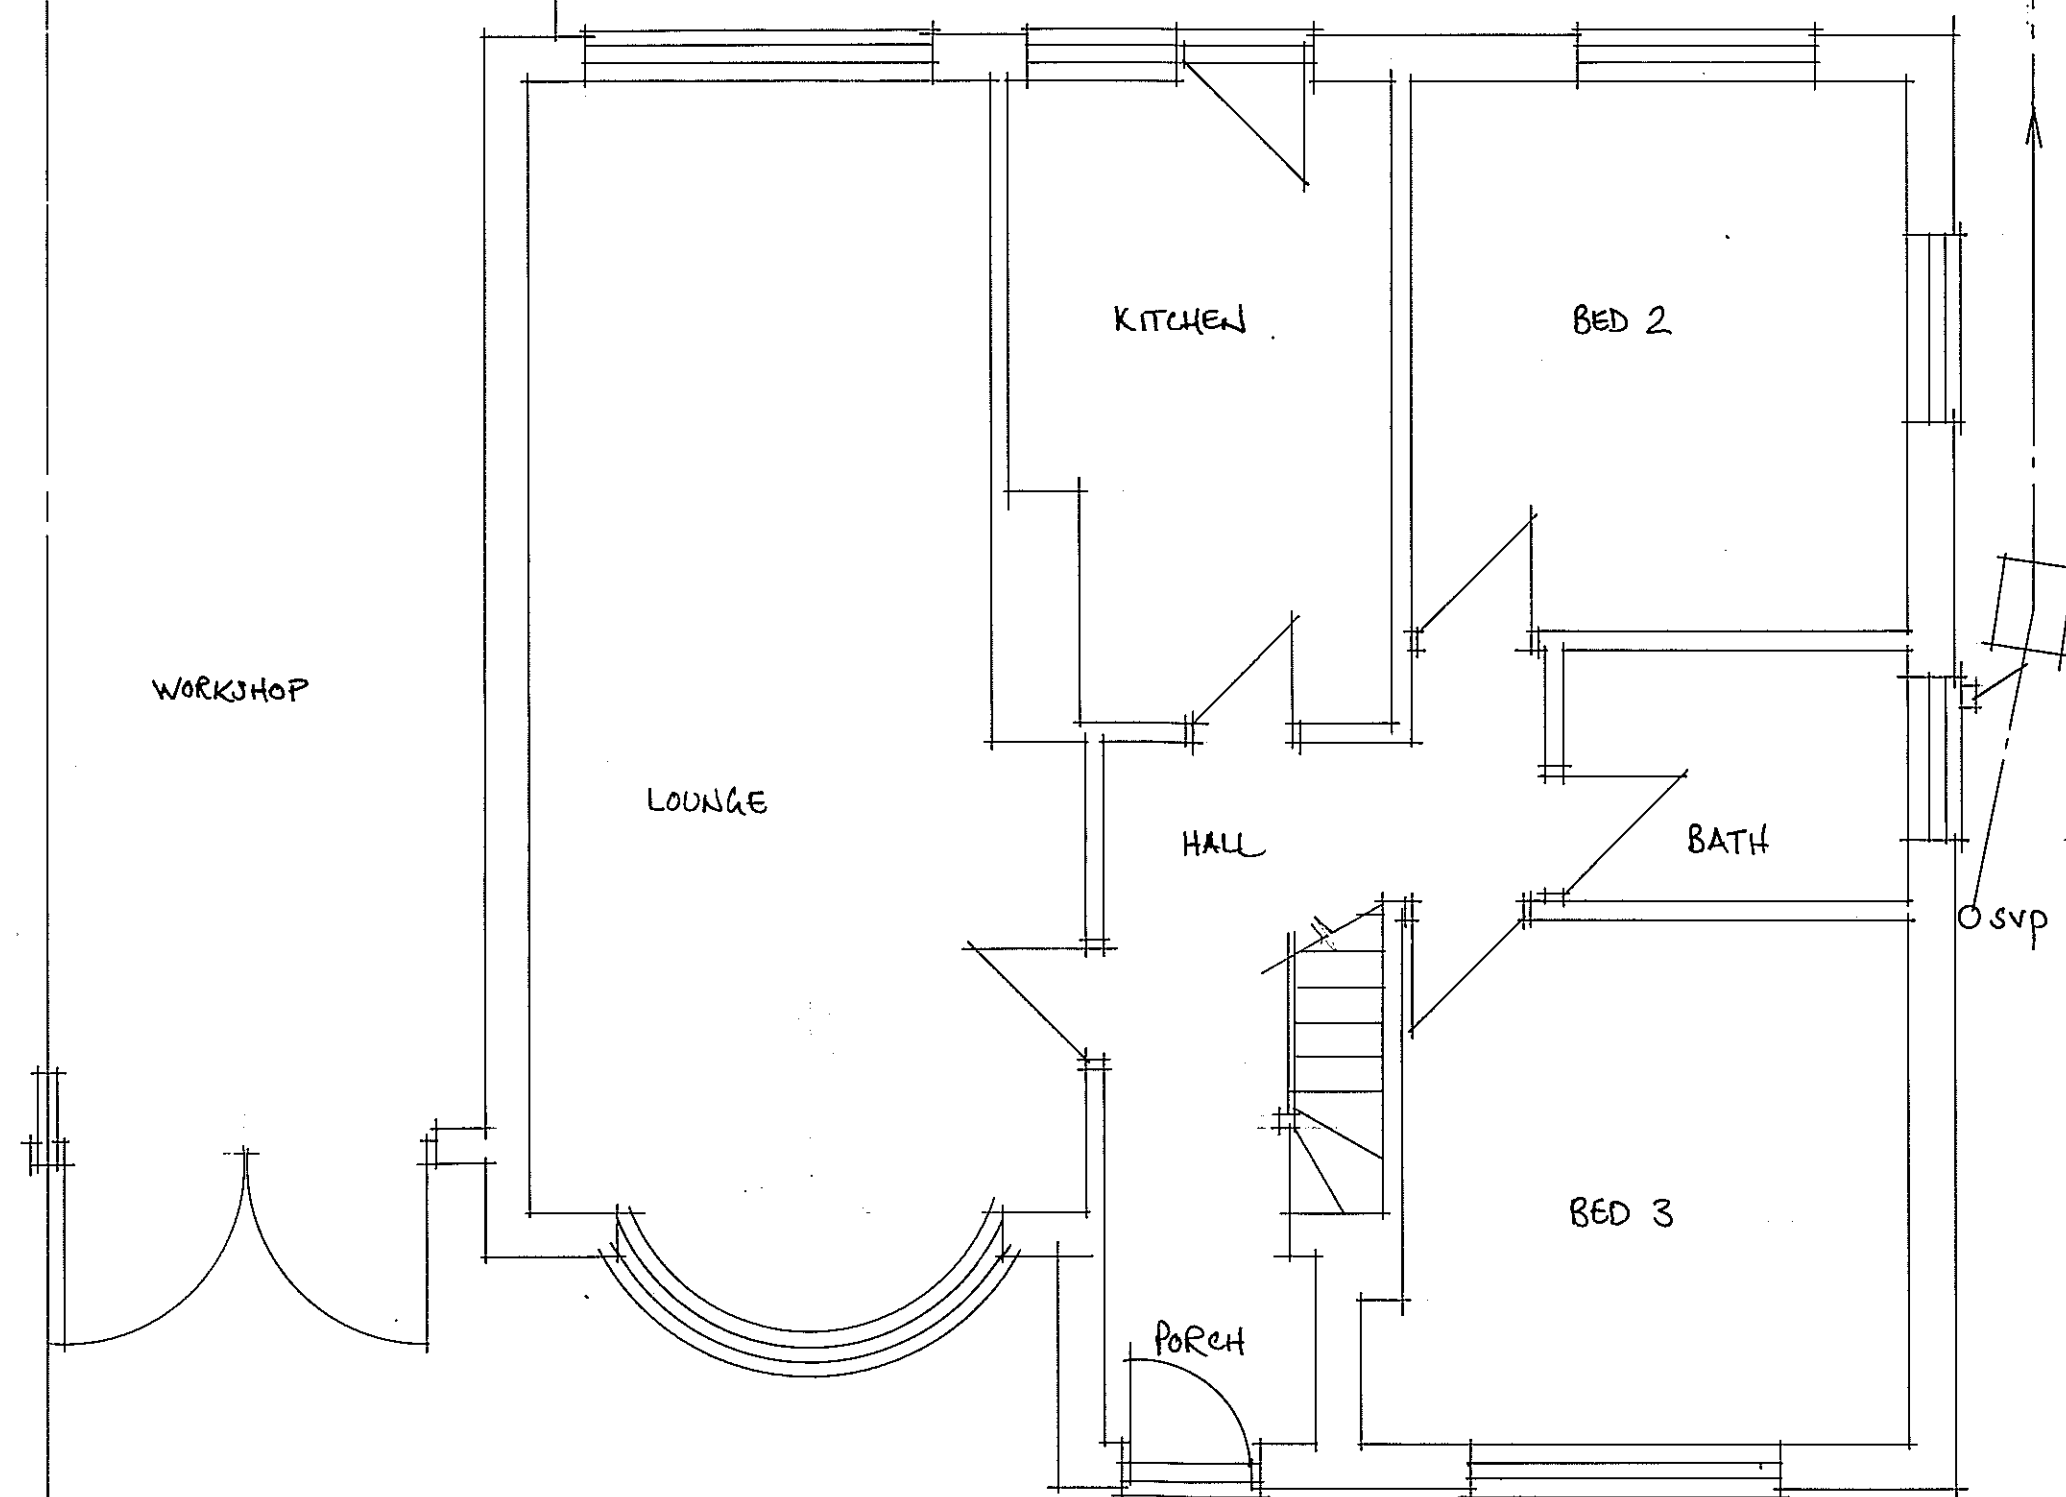


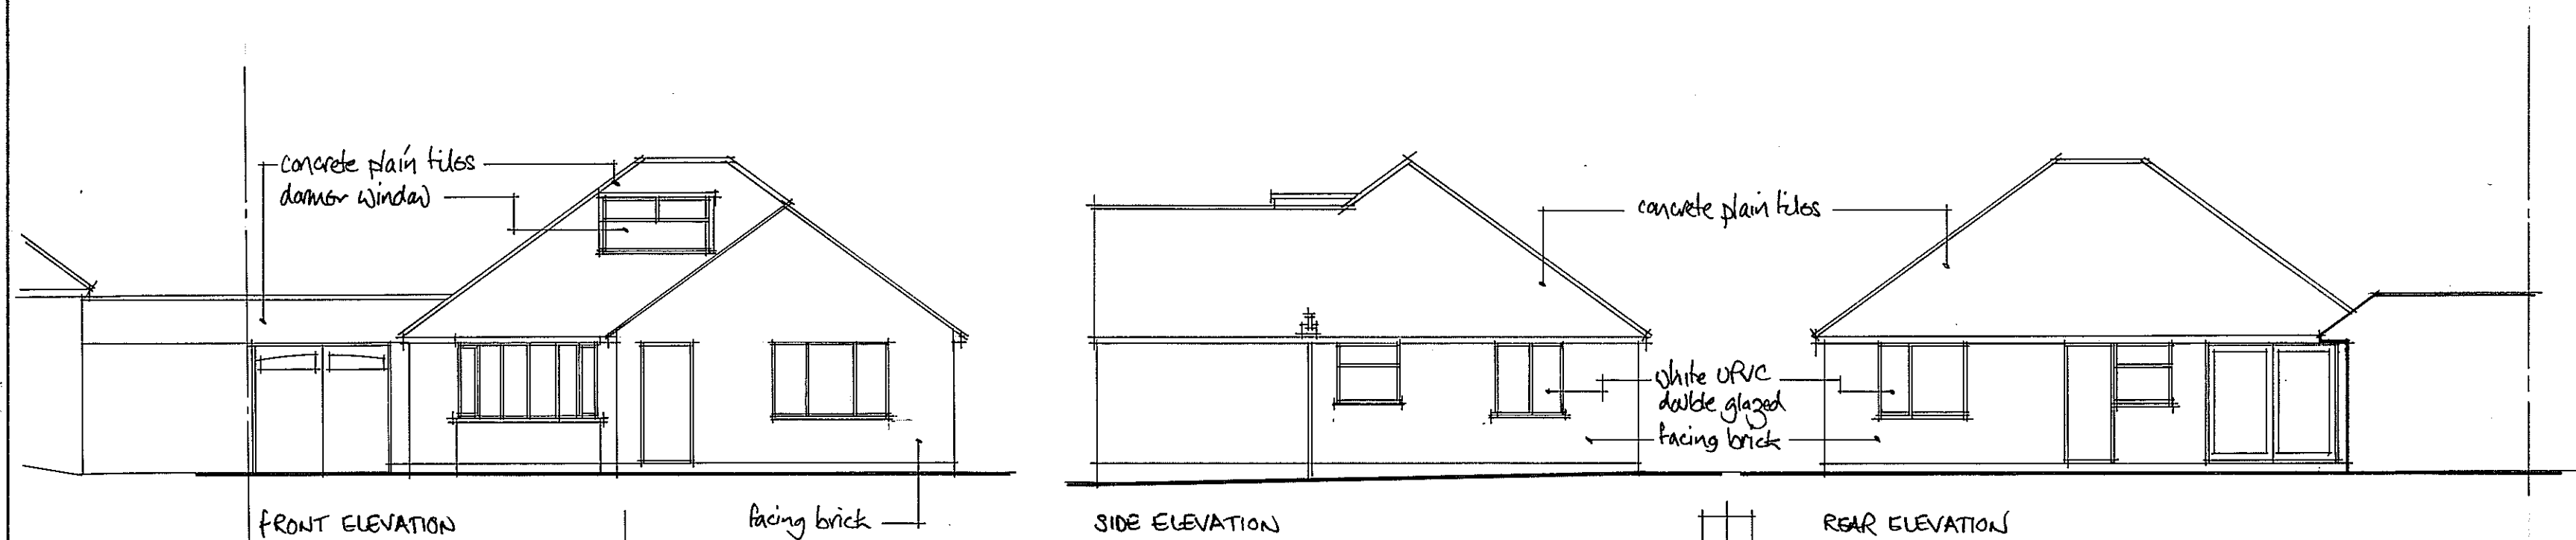

6 HAZELWOOD AVENUE, HAVANT

EXISTING PLANS & ELEVATIONS

1:50 1:100 SEPT 20

A2 ORIGINAL 06/01