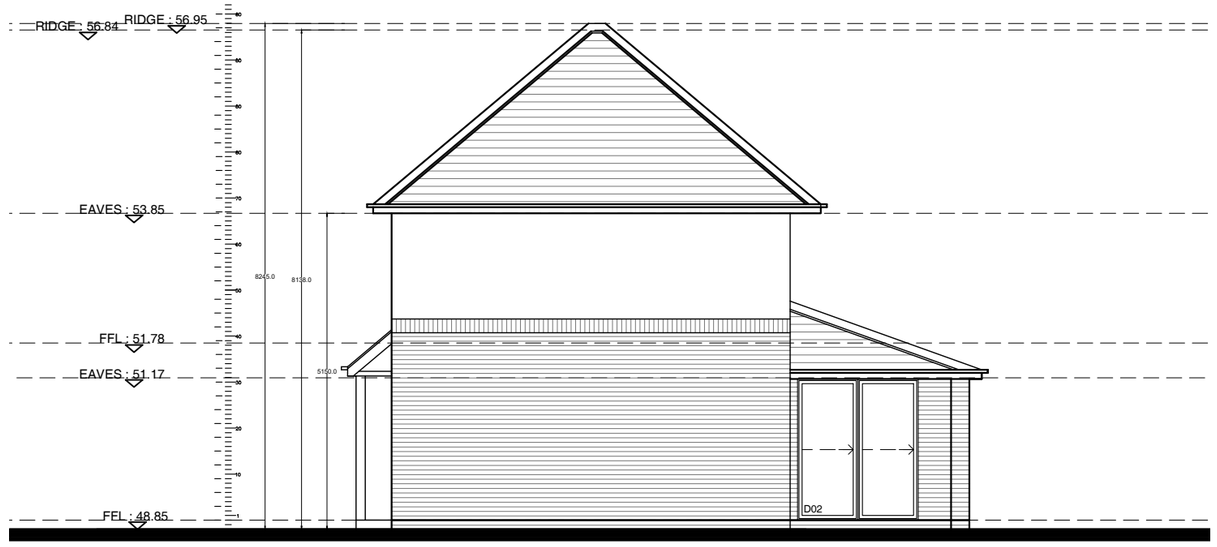

PROPOSED SIDE (WEST) ELEVATION
Scale 1:100@A3
1:50@A1

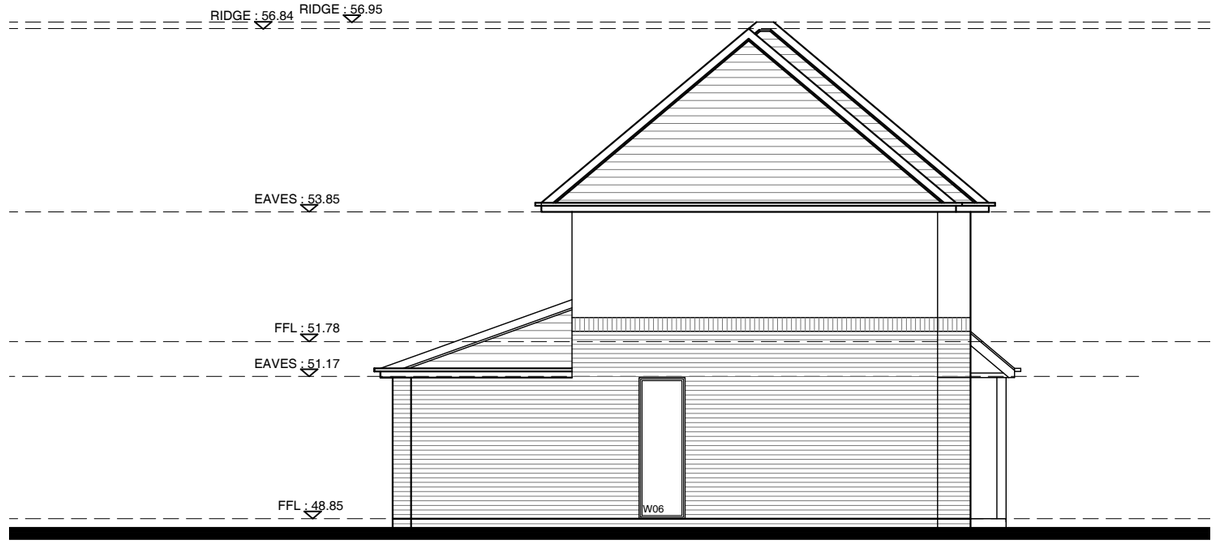

PROPOSED SIDE (EAST) ELEVATION
Scale 1:100@A3
1:50@A1

0 _1m _3m _5m _10m

Claire and Ronnie Beavis
Queen Annes Drive. Bedhampton

Drawn by **JM**
Checked by **DH**
Scale **As shown**

These drawings are for planning application purposes only and may require additional details prior to a Building regs application. All the dimensions to be checked on site prior to commencement of work. Do not scale from drawing.

Revision	Notes	Date
a	levels from topo	30-09-20
b	level amendments	23-10-20

54 The Grove Christchurch BH23 2HB 01202 280638

Drawing Status key:

SK	-	Sketch	P	-	Preliminary
D	-	Draft	S	-	Submitted
A	-	Approved	T	-	Tender
C	-	Construction	I	-	Information

PROPOSED ELEVATIONS

Drawing ref:	**Status:**
1106BR/108b	P

dot architecture

www.dotarchitecture.co.uk Design On Toast LTD