



95 The Dale Widley, Waterloo. PO7 5DD - New Summerhouse In Rear Garden

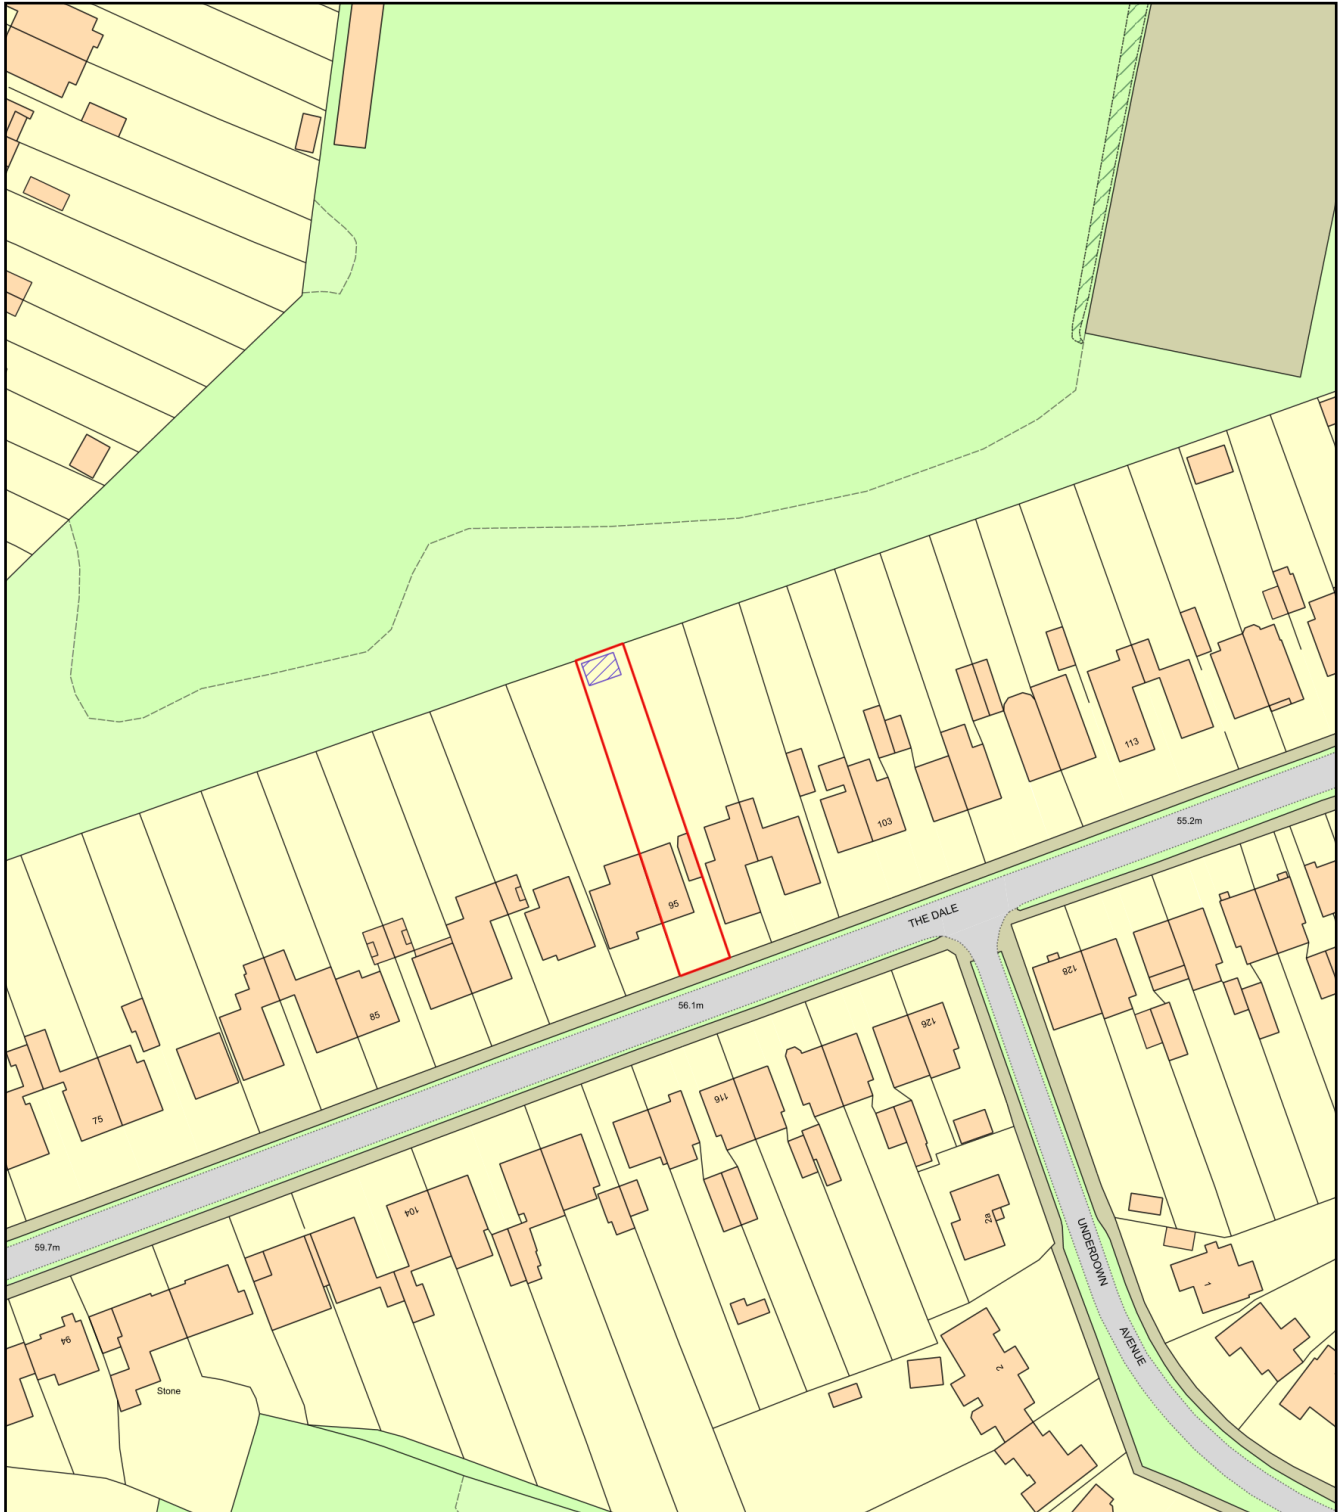

0 50
Metres

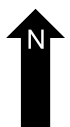

Plan Produced for: Mr A and Mrs T Harvey

Date Produced: 07 Mar 2021

Plan Reference Number: TQRQM21066184509985

Scale: 1:1250 @ A4