



**PROPOSED SINGLE STOREY REAR ADDITION & RESITED GARAGE.
4, CHARLESWORTH GARDENS, WATERLOOVILLE, HANTS.
FOR S. WALLACE.**

HAVANT BOROUGH
COUNCIL
3 NOV 2020
RECEIVED

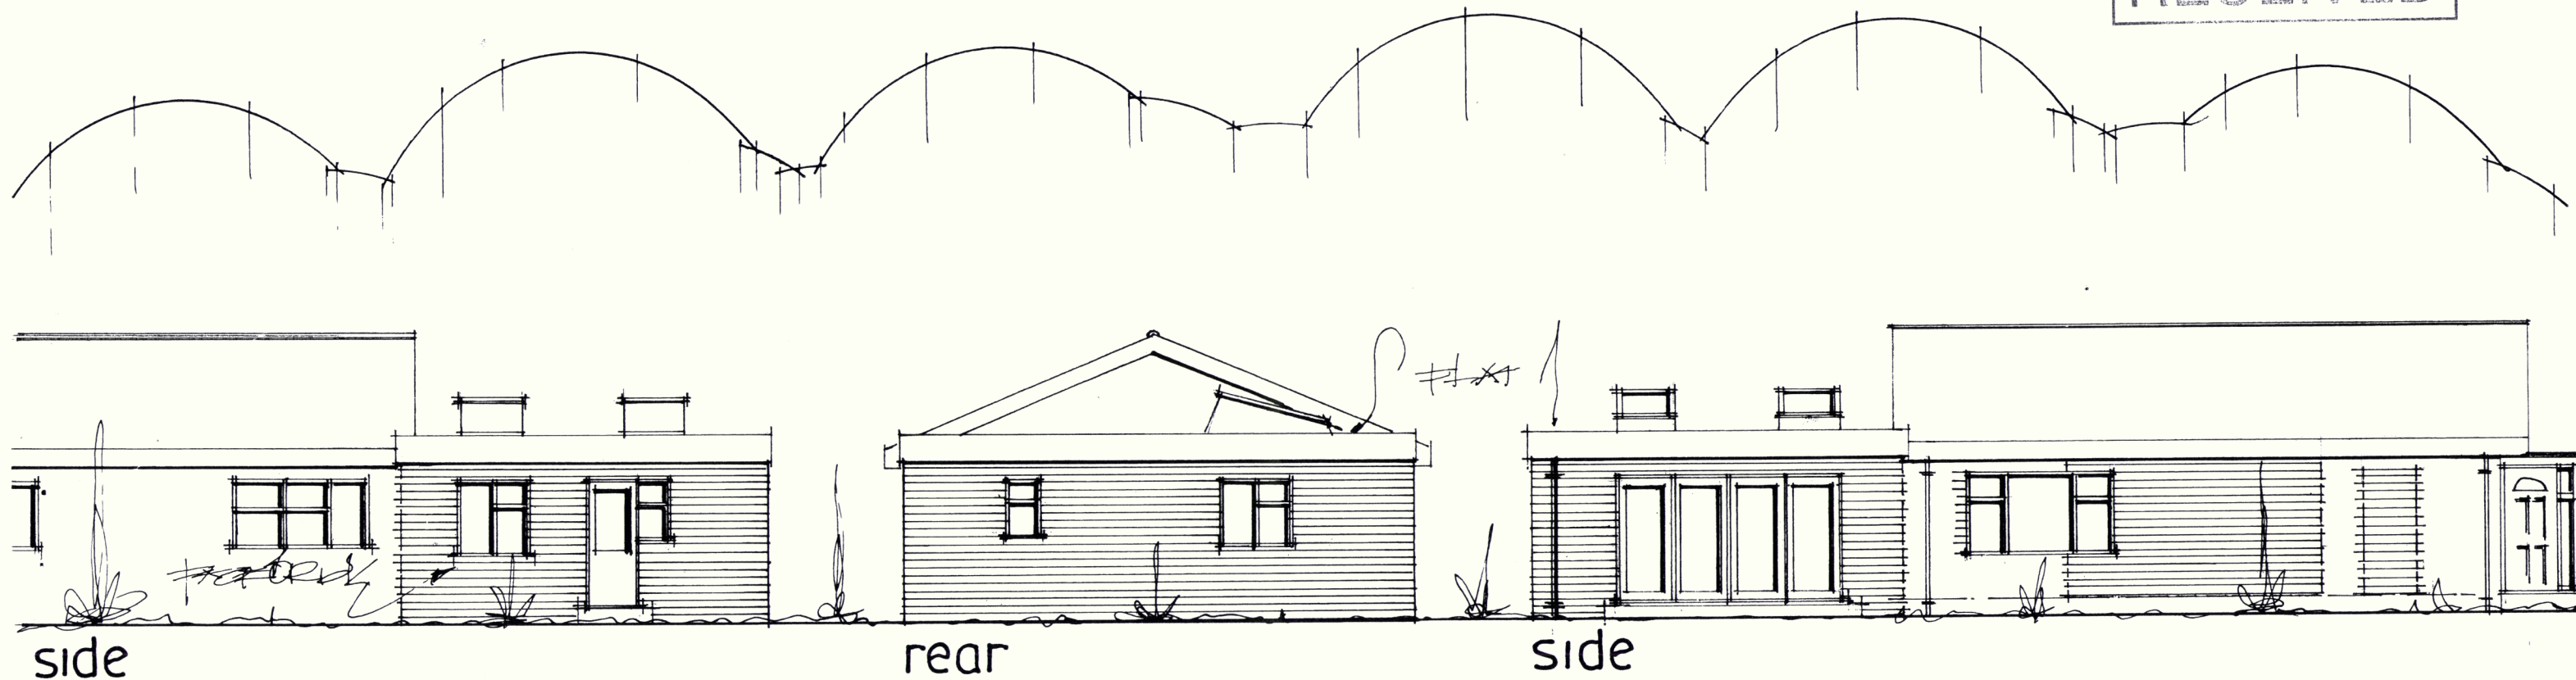

PROPOSED ELEVATIONS

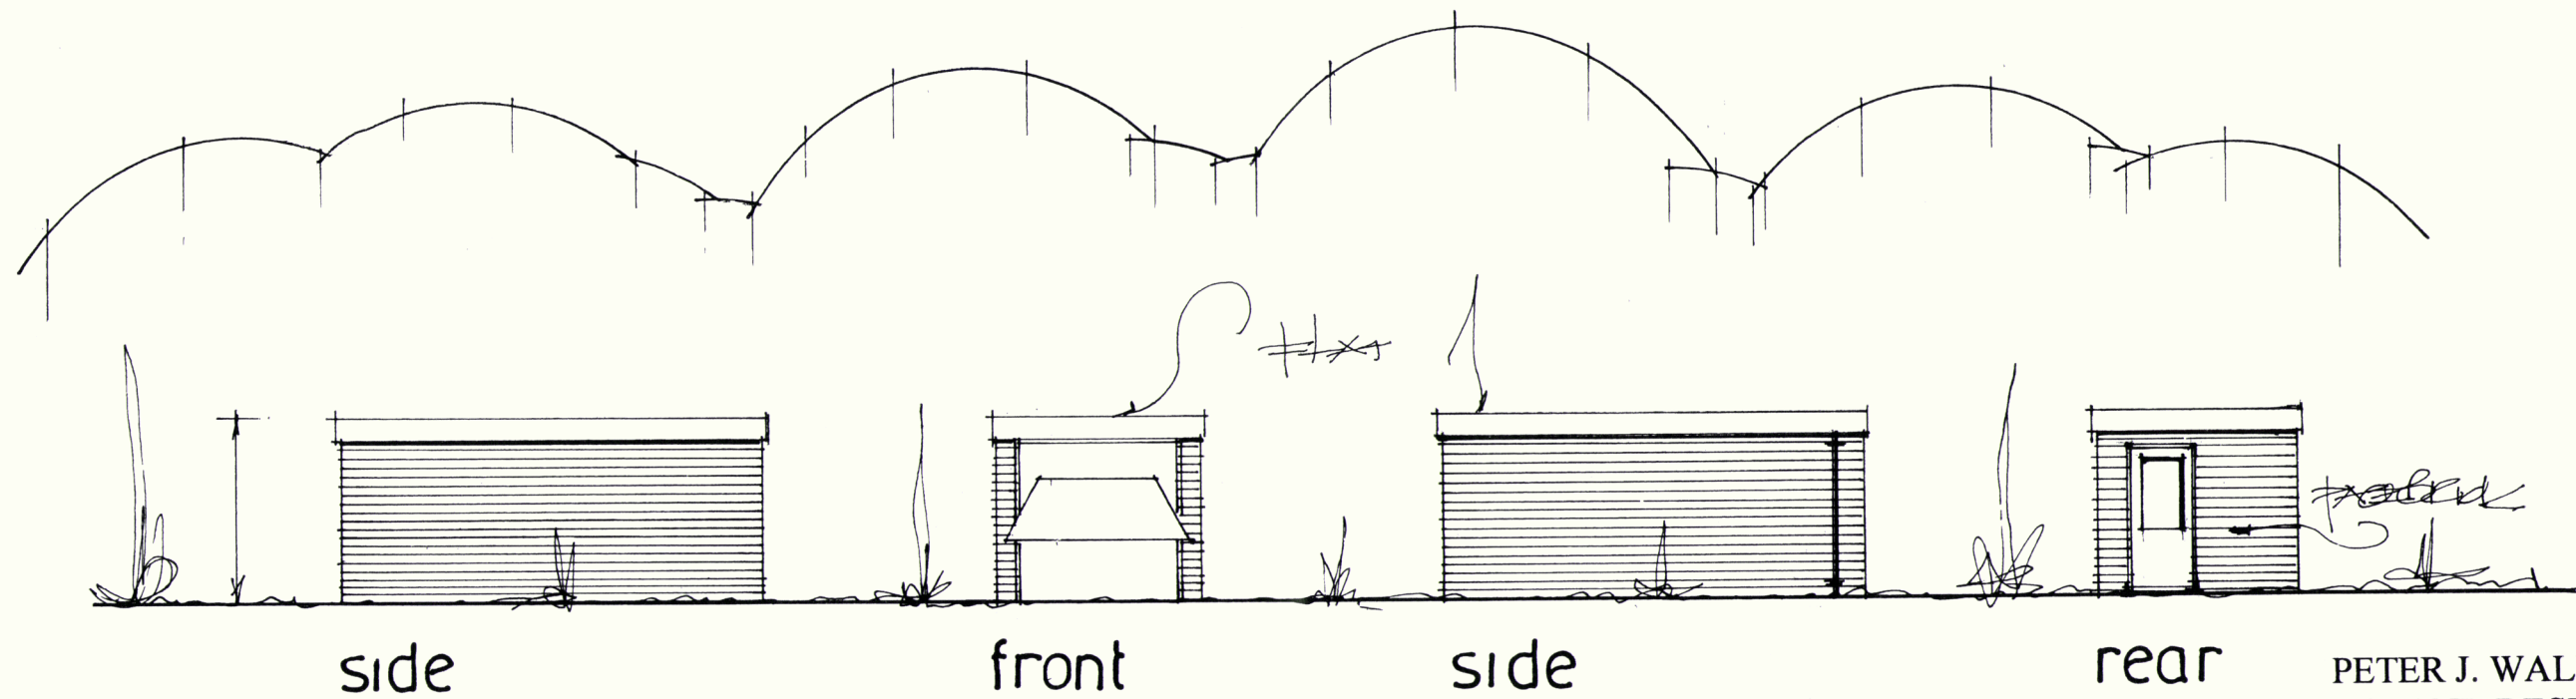

PROPOSED GARAGE ELEVATIONS

date oct 20
scale 1:100

PETER J. WALKER
ISLAND DESIGN
182 SEAFRONT, HAYLING ISLAND, HANTS
PO11 9AN

TEL: 02392467571