


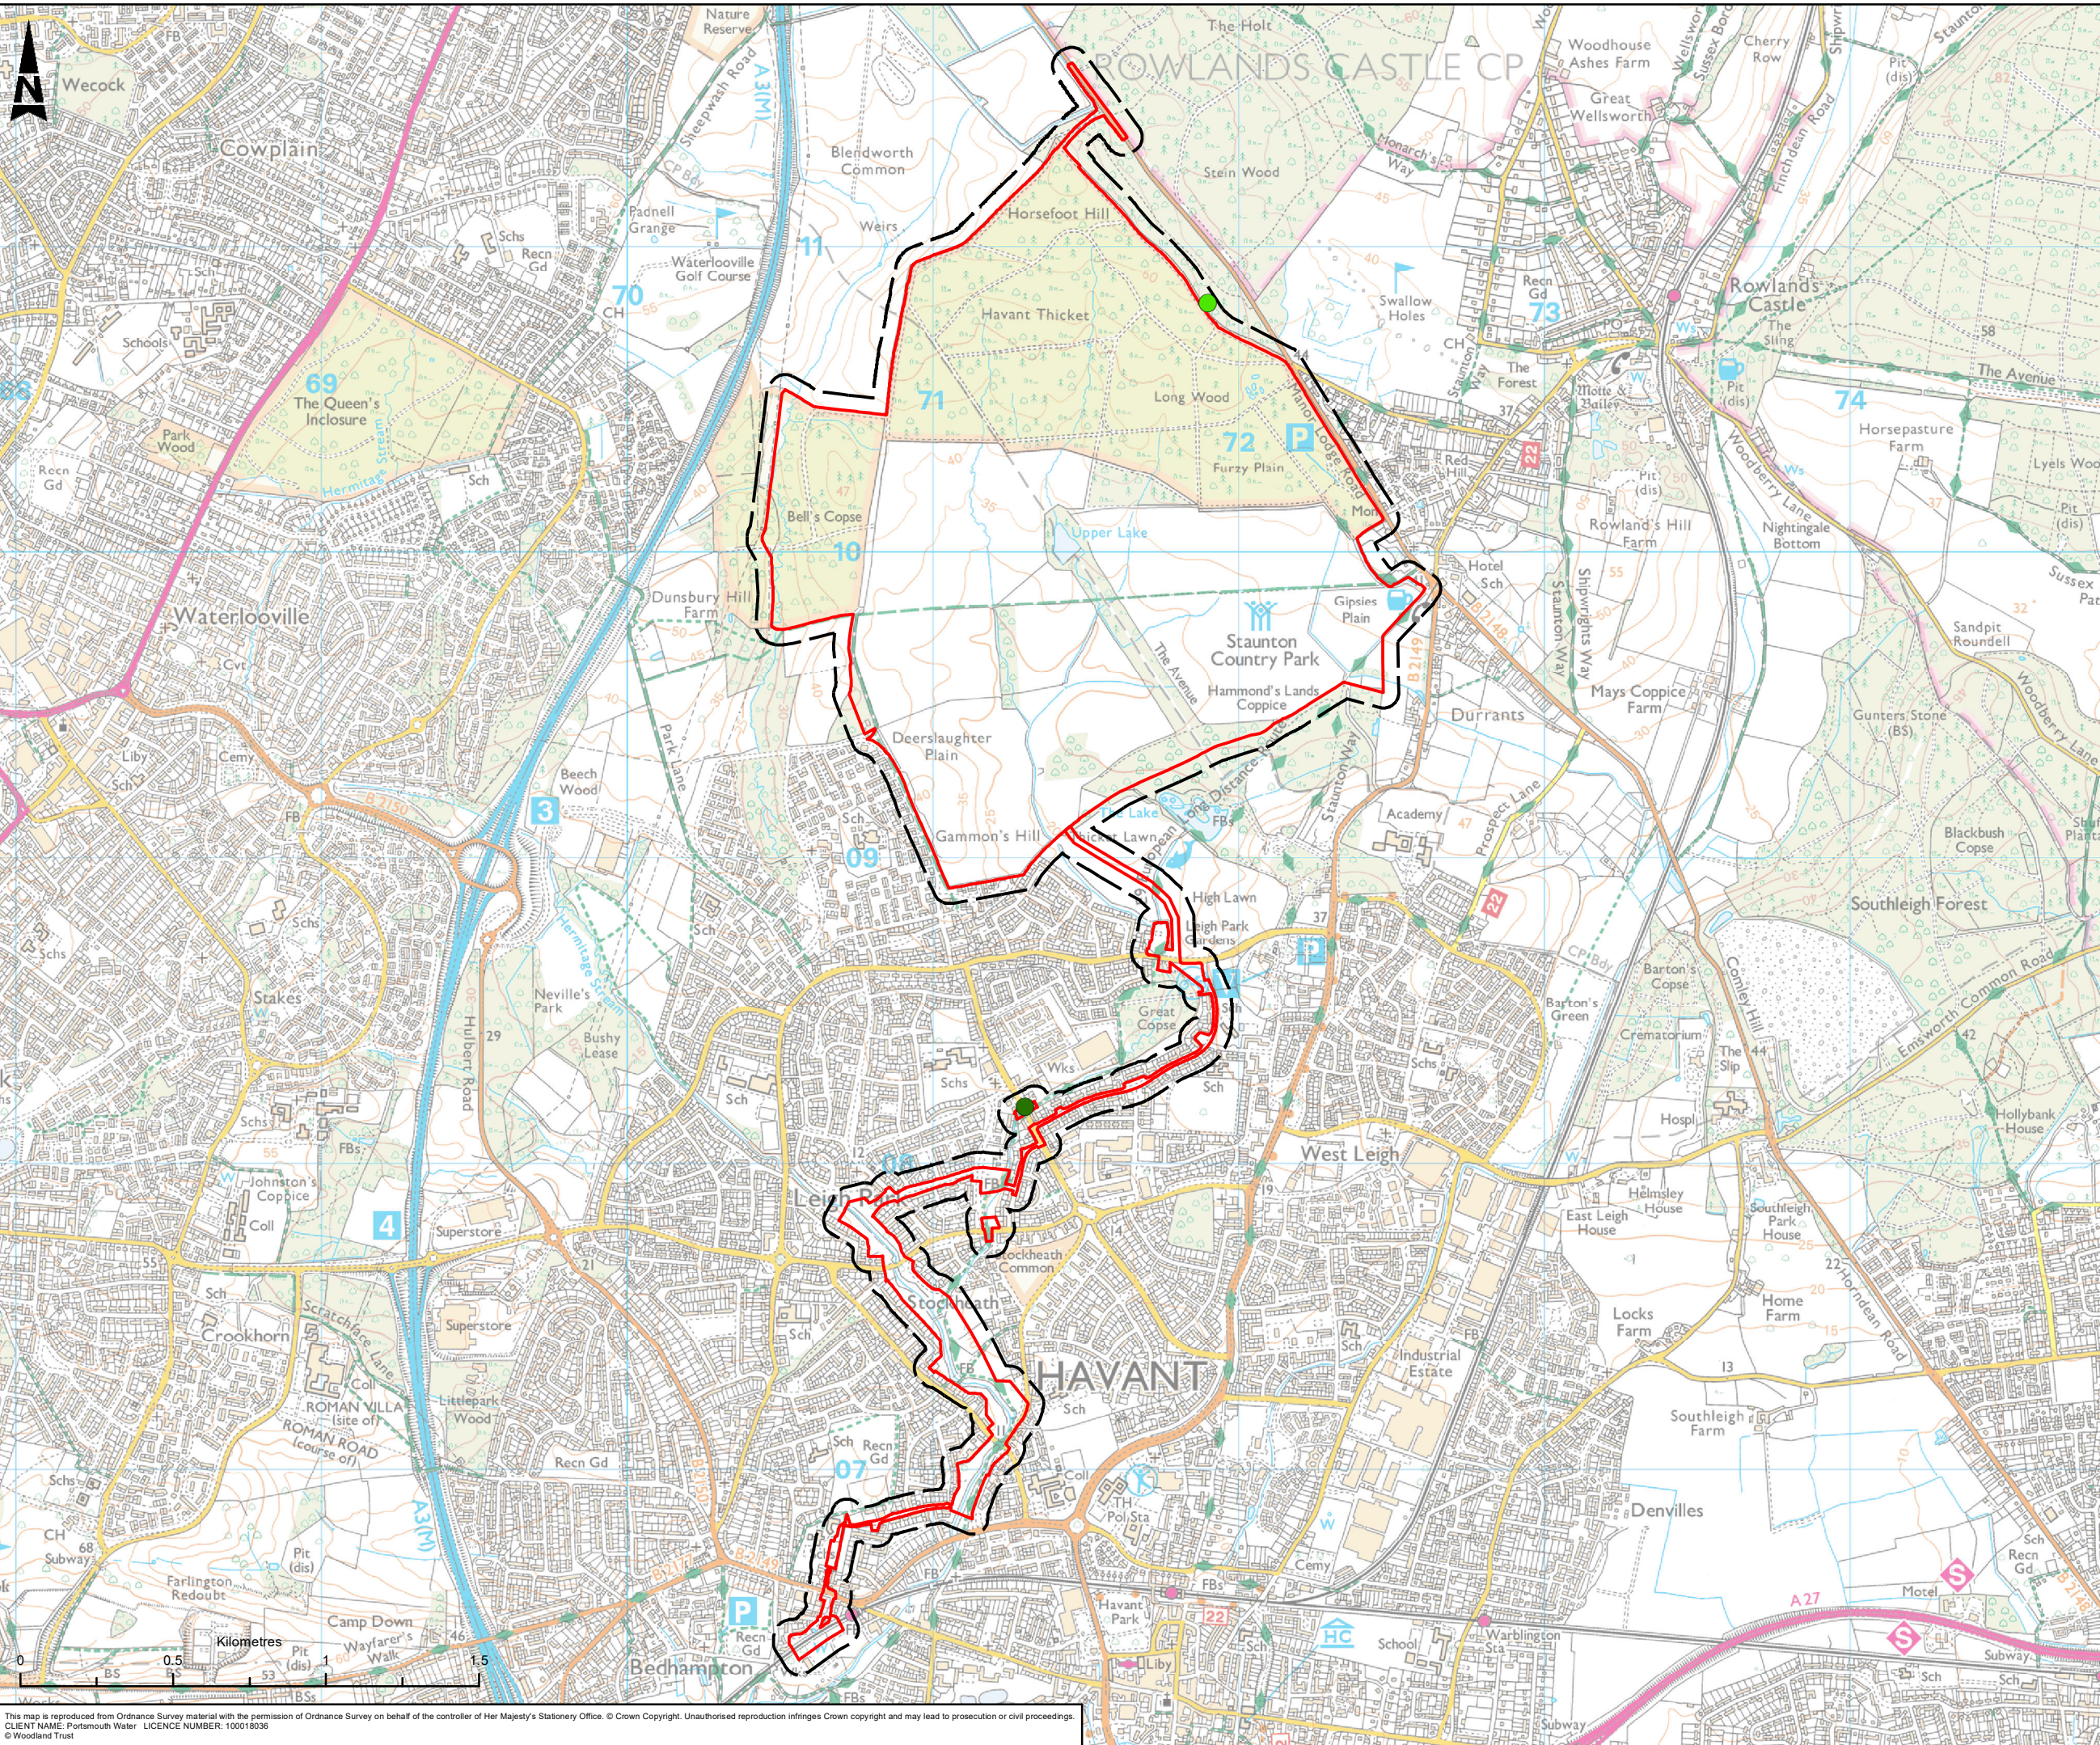

- Red Line Boundary
- 50m Study Area
- Notable Tree: Common yew, multi stem, standing, alive, girth: 3.96 m at a height of 0.20 m. Located Within the Reservoir Site, along the north eastern edge of Havant Thicket woodland at the OSGR: SU7190010814
- Veteran Tree: Apple, pollard lapsed, standing alive, girth: 1.53 m at a height of 0.50 m. Located 50 m north of the Pipeline Corridor at the junction of Highway Lane and Dunsbury Way at the OSGR: SU7130308186

C01	FD	KT	CW	LB	PUBLISHED	09/07/2020
Rev	Dn By	Old By	Rev By	Auth By	Description	Date

ATKINS

Member of the SNC-Lavalin Group

Aztec West

500 Park Avenue

Almondsbury

Bristol

BS32 4RZ

Tel: +44 (0) 1454 6620000

Fax: +44 (0) 1454 663333

www.atkinsglobal.com

Copyright © Atkins Limited (2020)

Drawing Suitability	Status
PUBLISHED	A1

Contractors Drawing Number:
HTR - ATK - ZZ - ZZ - GS - Z - 0037
Project | Originator | Volume | Location | Type | Role | Number

Telephone: Havant (023) 9249 9888
Fax: Havant (023) 9245 3632
Website: www.portsmouthwater.co.uk
Registered Office: PO Box 8 West Street
Havant Hampshire PO9 1LG
REGISTERED IN ENGLAND No. 2536455

Project Ref. No	Sheet	Scale	Sheet Size
5169117	1 of 1	1:20,000	A3

Project Title
HAVANT THICKET RESERVOIR

Drawing Title
**VETERAN AND NOTABLE TREES
WITHIN 50M OF THE SCHEME**

Portsmouth Water Drawing Number	Rev
	C01