


325m2 of total amenity space
Car Parking
2 cars in garage and 2 in front of the garage

Turning area for vehicular access

Possile new access
from Public Highway

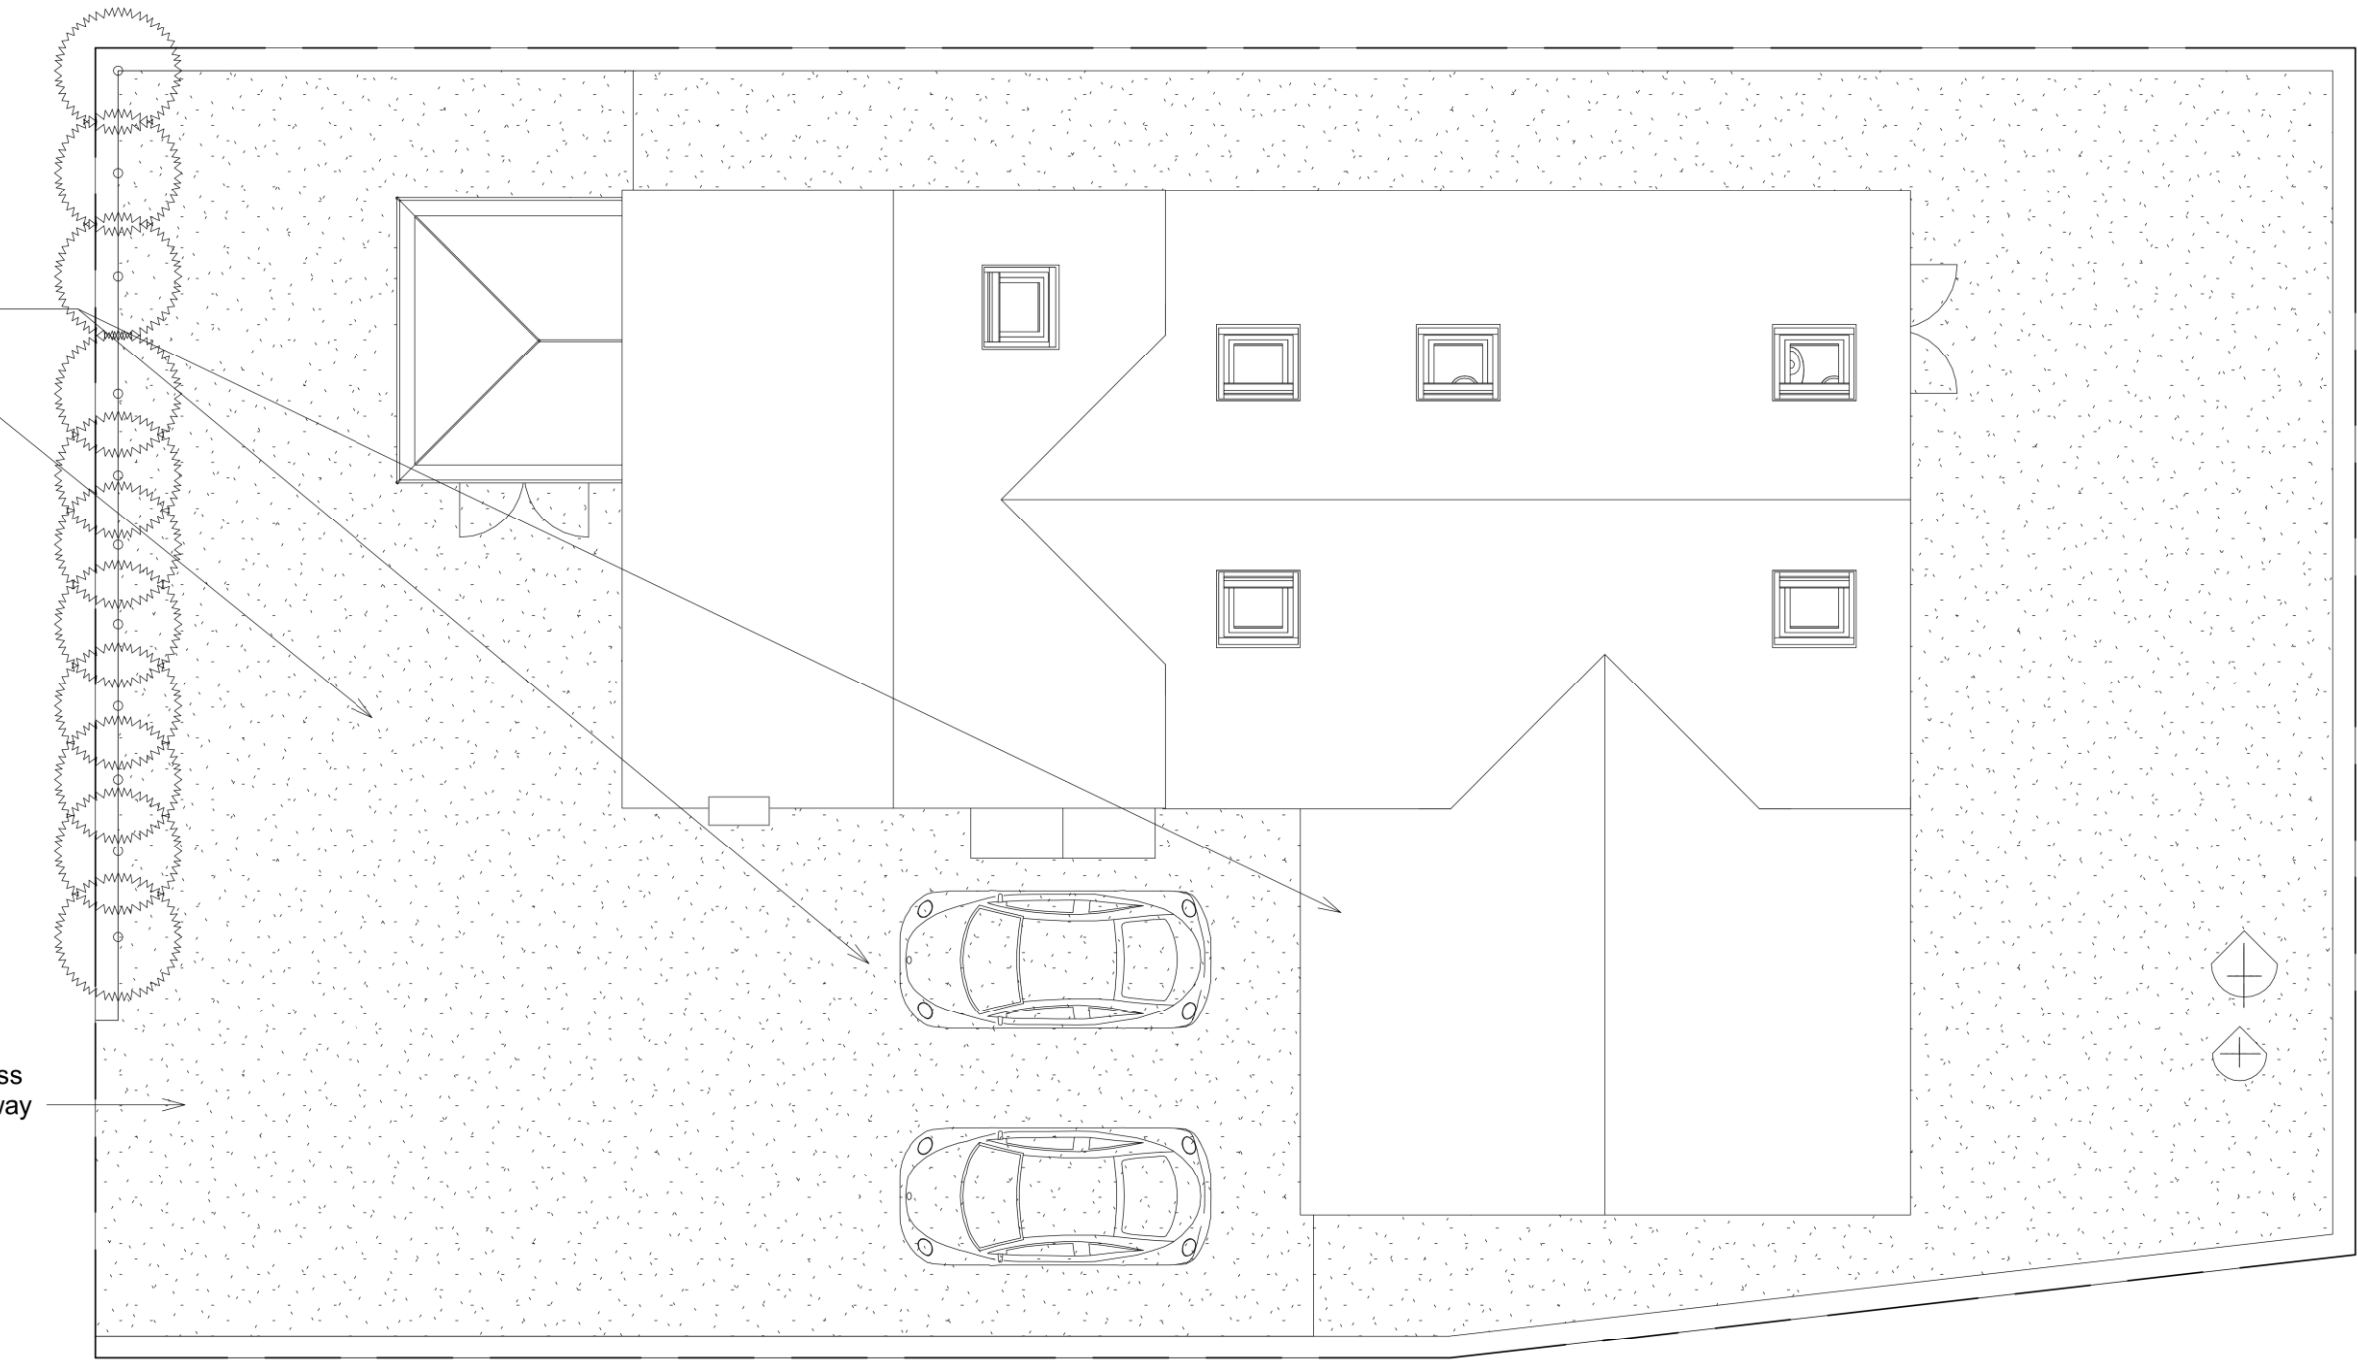

1 Site Proposed
1 : 100

1:500		100
1:200		20
1:100		10
1:50		5