



Planning

Steel Posts T.B.C
Subject to beam calcs.

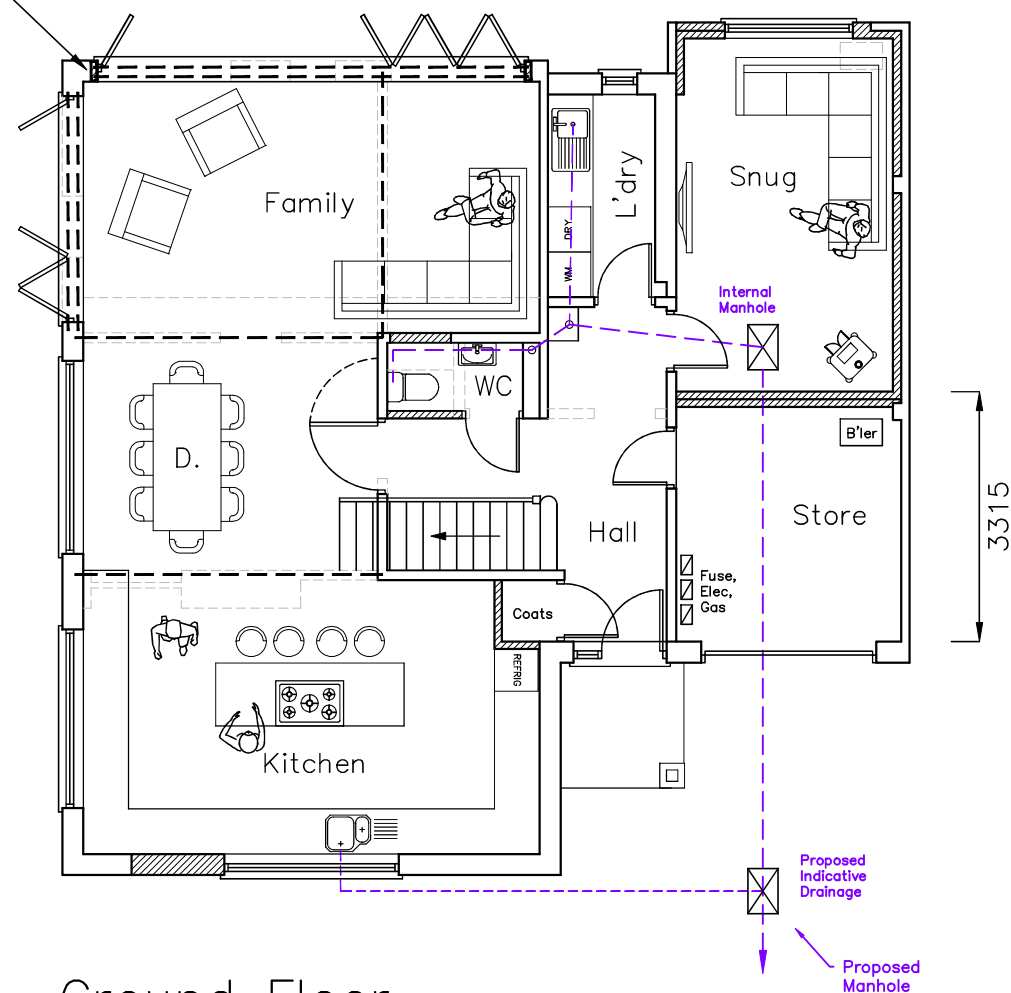

Ground Floor

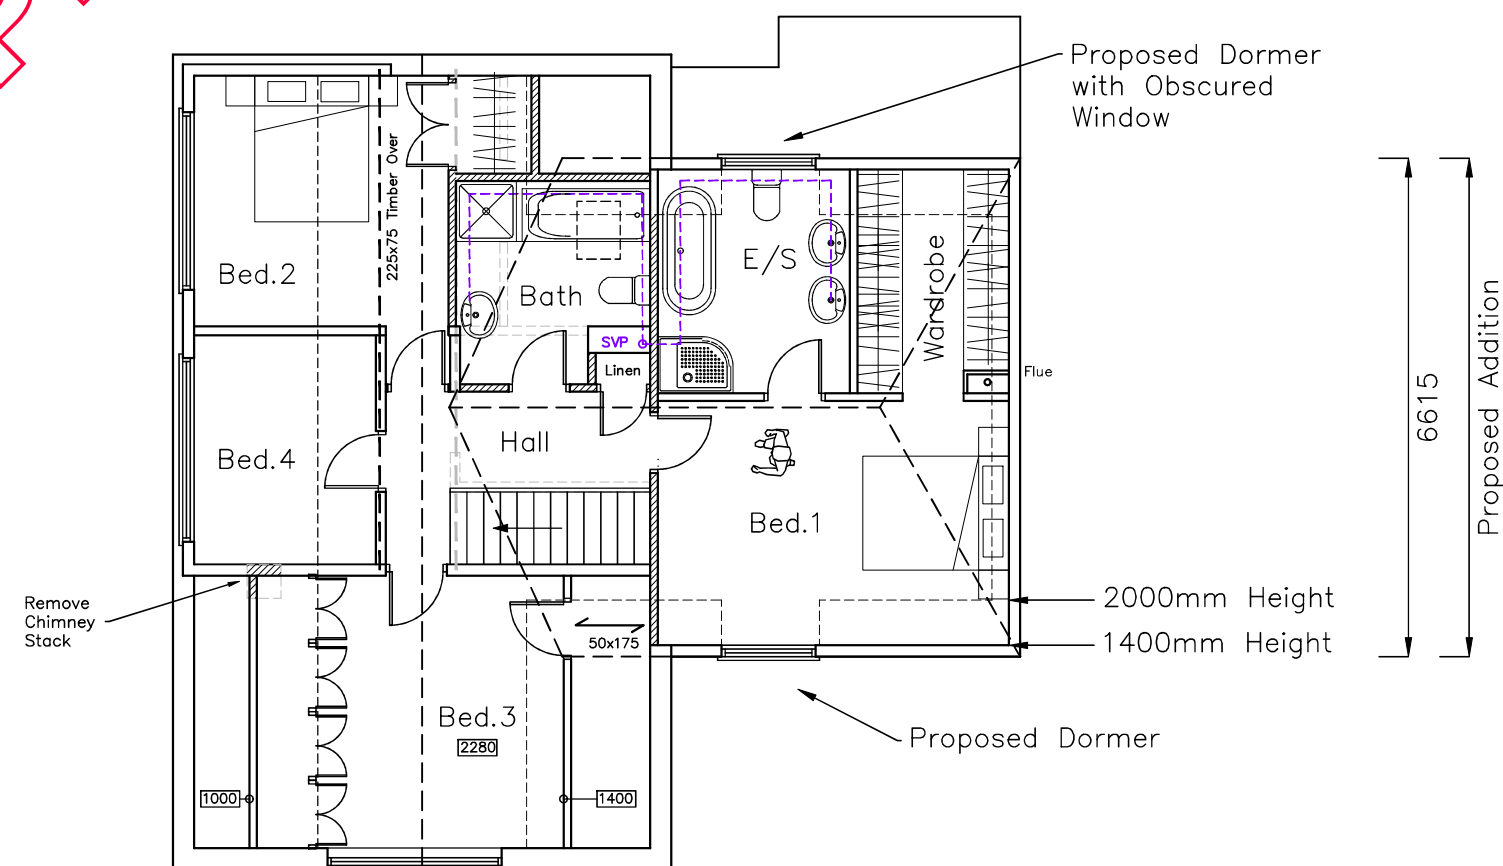

First Floor

CAAD

Critchley Architecture And Design Ltd.
Contact: 02392 474 919 | info@caad.online

The Old Brewery, 15E South Street, Havant, PO9 1BU



Proposed Floor Plans

Revisions

- a) Oak canopy/22.04.2021/SAR
- b)
- c)
- d)

53 Southleigh Rd,
Havant,
Hampshire,
PO9 2QQ

Scale A1=1:50, A3=1:100
Drawn SAR
Date 11/03/2021

21007-402^A

10m

20m

30m

40m