


Existing:

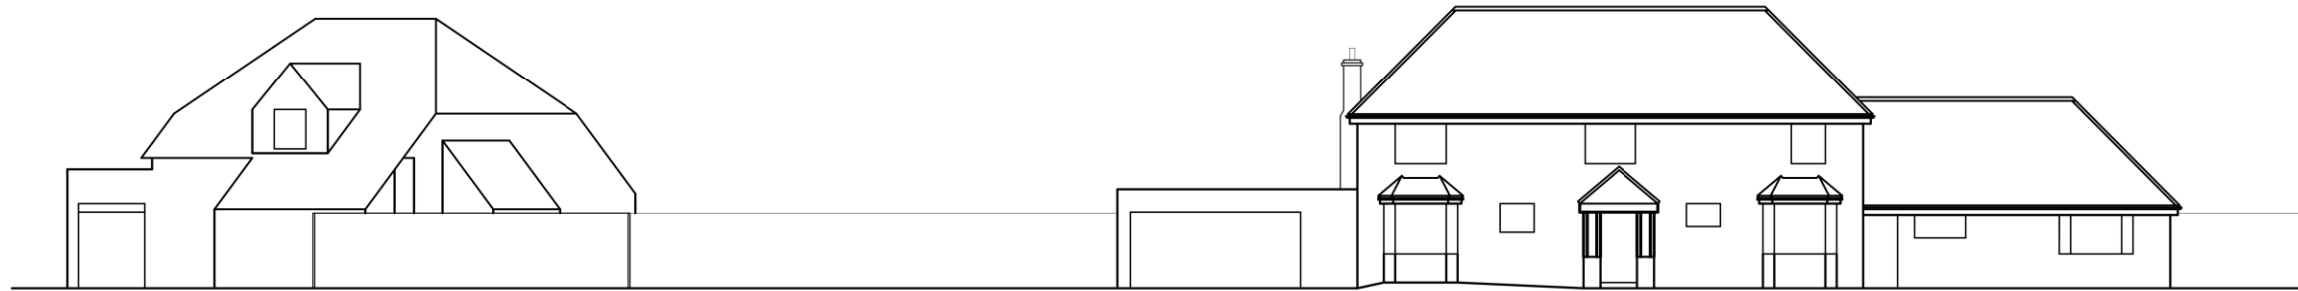

No.86

No.78

Proposed:



No.86

No.78

CAD

Critchley Architecture And Design Ltd.
Contact: 02392 474 919 | info@caad.online
The Old Brewery, 15E South Street, Havant, PO9 1BU

East Street Elevations

Revisions	a) Note/Date/Initial
b)	
c)	
d)	

78 Durley Avenue,
Cowplain,
Hampshire,
PO8 8UZ

Scale A1=1:100, A3=1:200
Drawn SAR
Date 24/03/2021

20071-511⁰

20m

40m

60m

80m