


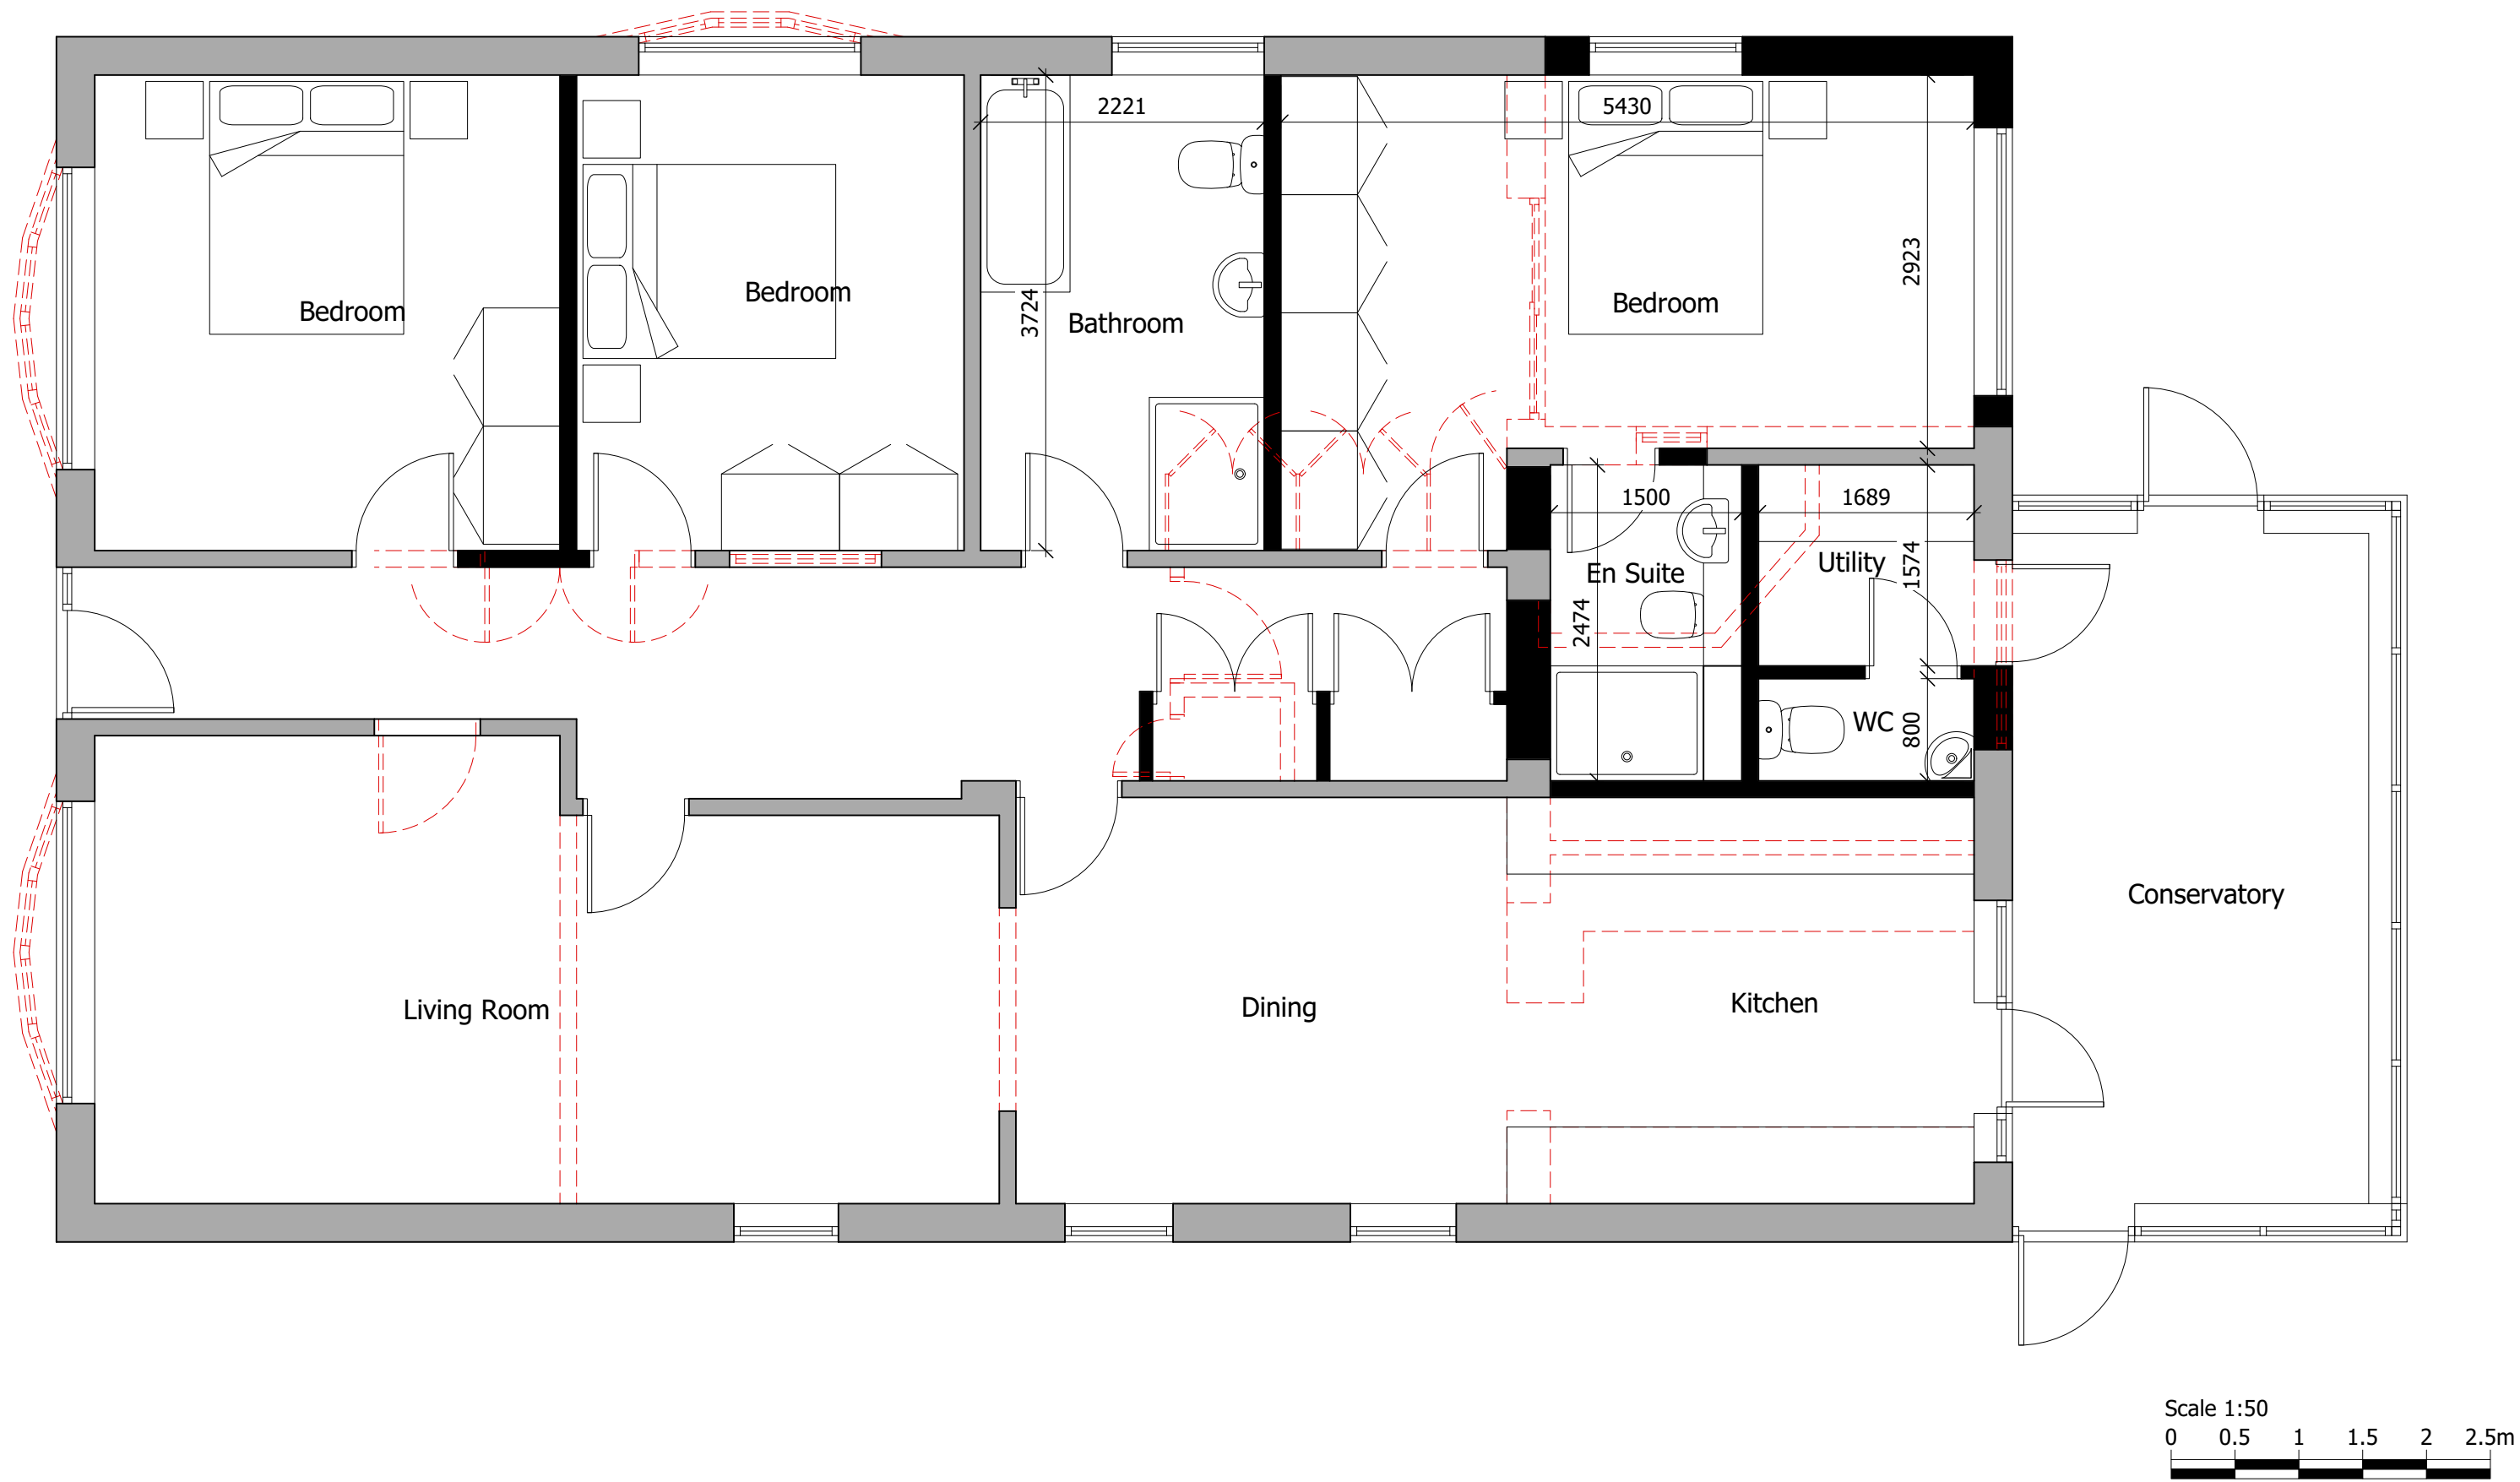

|                                |                   |                                              |       |                |        |                                               |  |                                            |   |  |         |            |             |
|--------------------------------|-------------------|----------------------------------------------|-------|----------------|--------|-----------------------------------------------|--|--------------------------------------------|---|--|---------|------------|-------------|
| B                              | 06.04.21          | Minor amendments following Client's comments |       |                | Client | Mr & Mrs B. Stokes                            |  |                                            | The Copyright of this drawing belongs to <b>HSR Design</b> and may not be reproduced, copied or altered in any way without written authority. Use written dimensions only. All dimensions to be checked on site prior to commencement of work. |  |         |            |             |
| Rev.                           | Date              | Description                                  |       |                | Job    | 118 Havant Road<br>Hayling Island<br>PO11 0LJ |  |                                            |   |  |         |            |             |
| Drawing Status <b>PLANNING</b> |                   |                                              |       |                |        |                                               |  | Drawing Title <b>Proposed Ground Floor</b> |   |  |         |            |             |
| Date                           | <b>March 2021</b> |                                              | Scale | <b>1:50@A3</b> |        |                                               |  | Drawn by                                   | <b>CL</b>   |  | Job No. | <b>350</b> | Drawing No. |



building knowledge



29 Chestnut Road • Southampton • SO16 6BS  
07980 266184 • chris@hsr-design.co.uk