


54 BIRCH TREE
EMSWORTH

MAY 2021

SCALE
MR & MRS

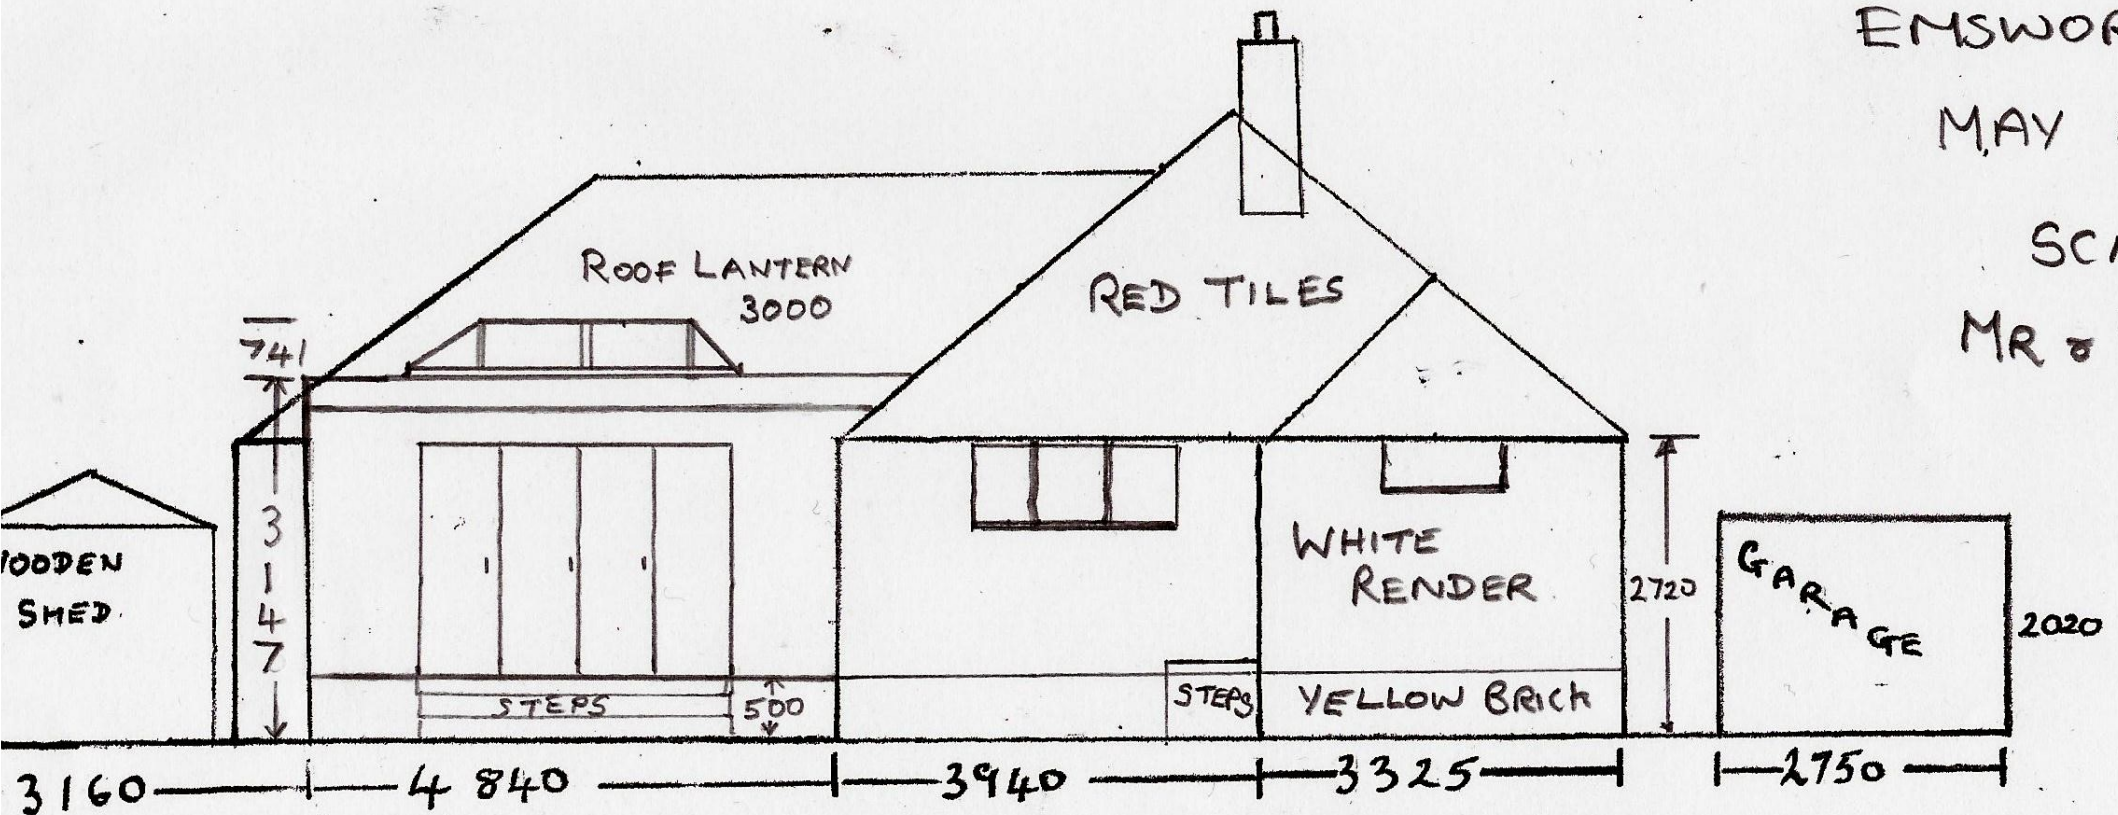

SIDE ELEVATION (SOUTH) PROPOSED ELEVATION