


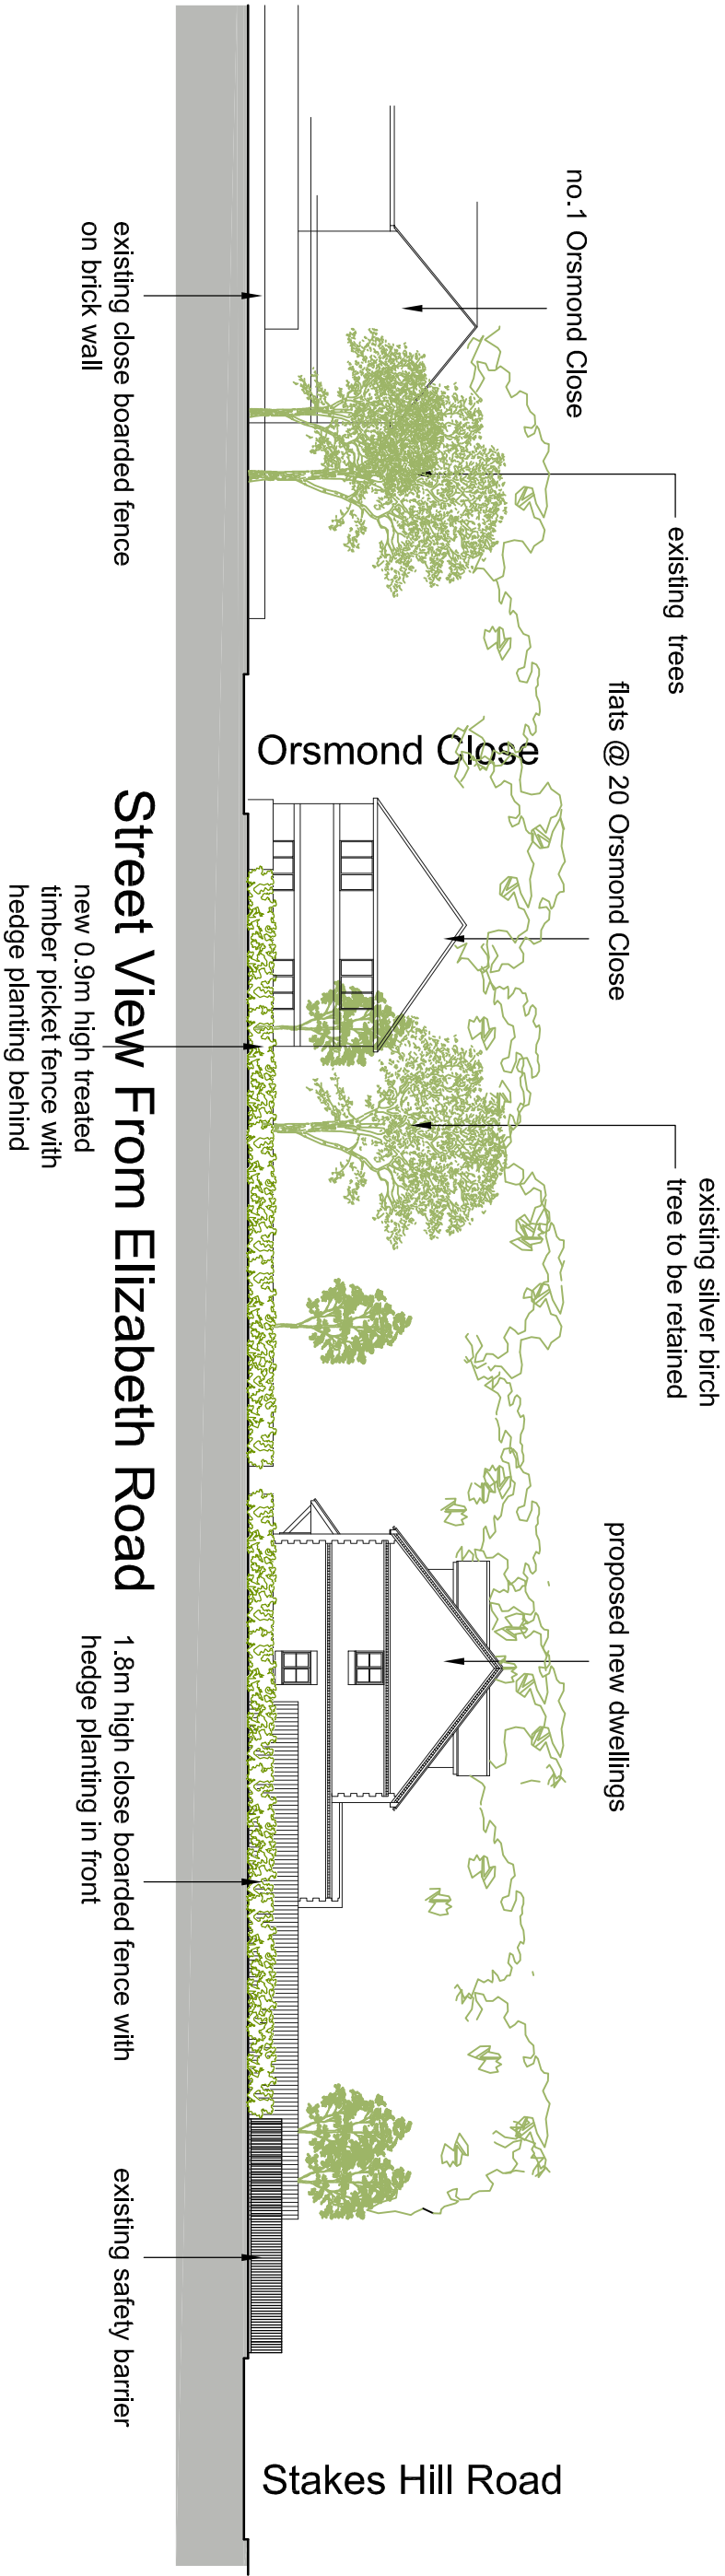

SCALE BAR 1:250

0 5 10 20

PROJECT
Proposed Development on Land off Elizabeth Road, Waterlooville

CLIENT
East Pallant Developments

DRC TITLE
Street View

PROJECT NO. 20004 DRAWING NO. 2005 SCALE 1:250@A3 REV -

Rev	DESCRIPTION	Dwn / Date	Chk / Date
This drawing is copyright and must not be disclosed to third parties without permission Scaled dimensions are not to be used for construction			

4 Queensgate
Queens Road
Fareham
Hampshire
PO16 0NW

Tel: 01329 288911
Fax: 01329 221913
E-mail: admin@m2architecture.com