



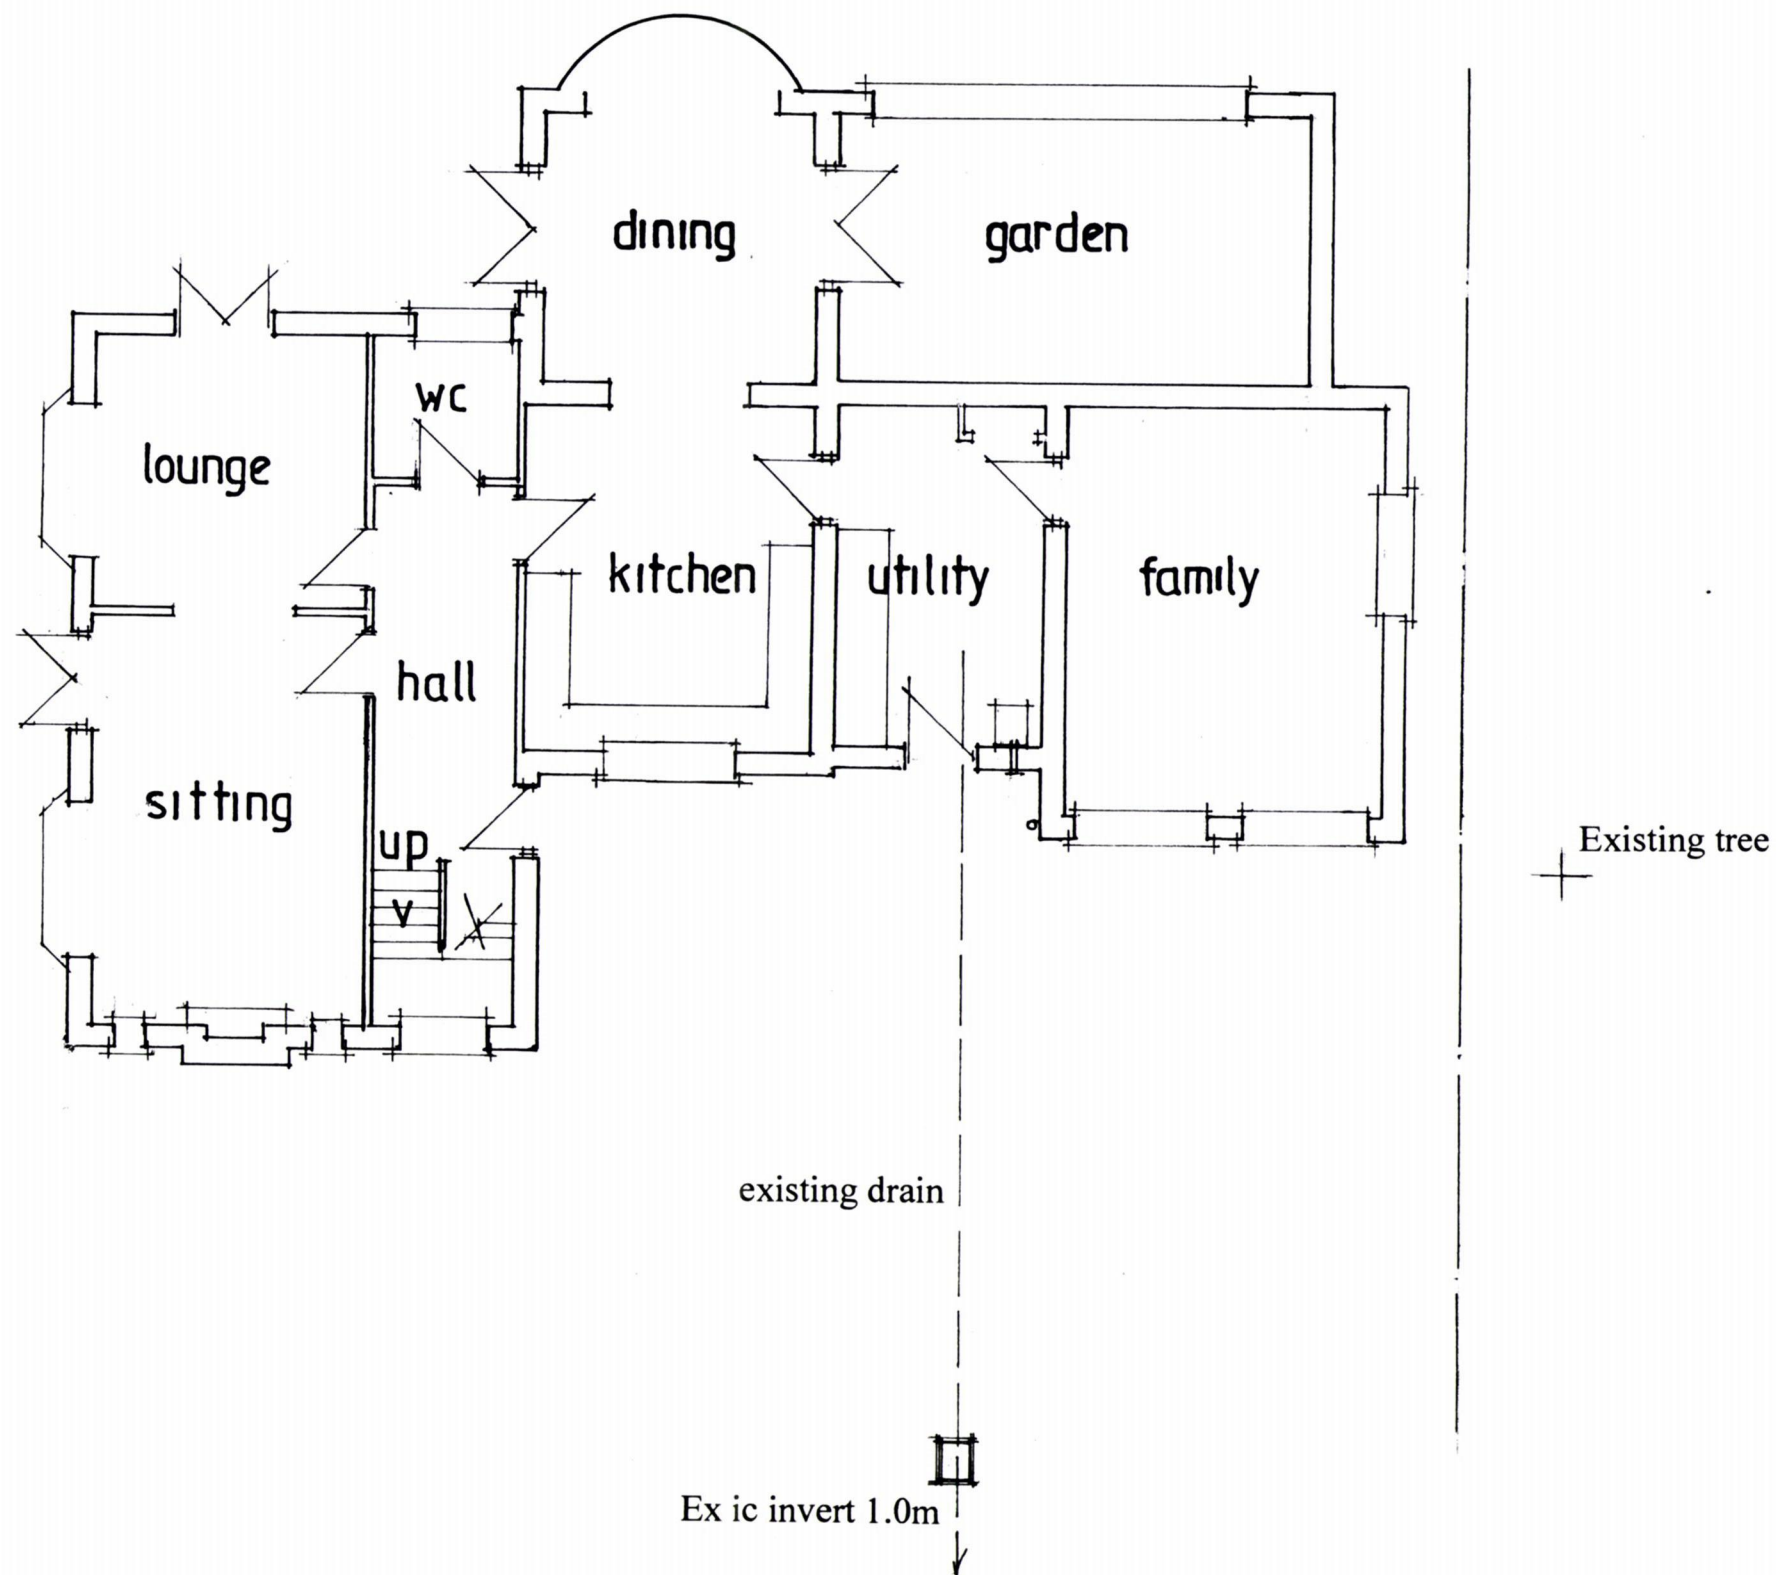

EXISTING GROUND FLOOR

**PROPOSED SINGLE STOREY FRONT ADDITION.
40, ST. CATHERINES ROAD, HAYLING IS, HANTS.
FOR MR & MRS A. SWAIN.**

date apr 21
scale 1:100

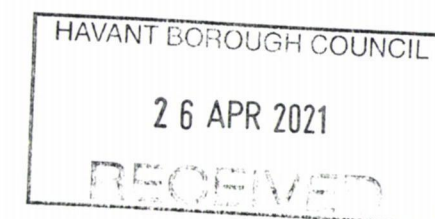

PETER J. WALKER
ISLAND DESIGN
182 SEAFRONT, HAYLING ISLAND, HANTS
PO11 9AN

TEL: 02392467571