





PHYSICAL SCALE IN METERS @ 1:100


NOTES:
This drawing has been produced solely for PLANNING/DESIGN.
Do not Scale from this Drawing except for planning purposes.
Any drainage runs shown are presumed and to be checked on
site before commencement of works.
This drawing is the copyright of MF Designs Ltd.

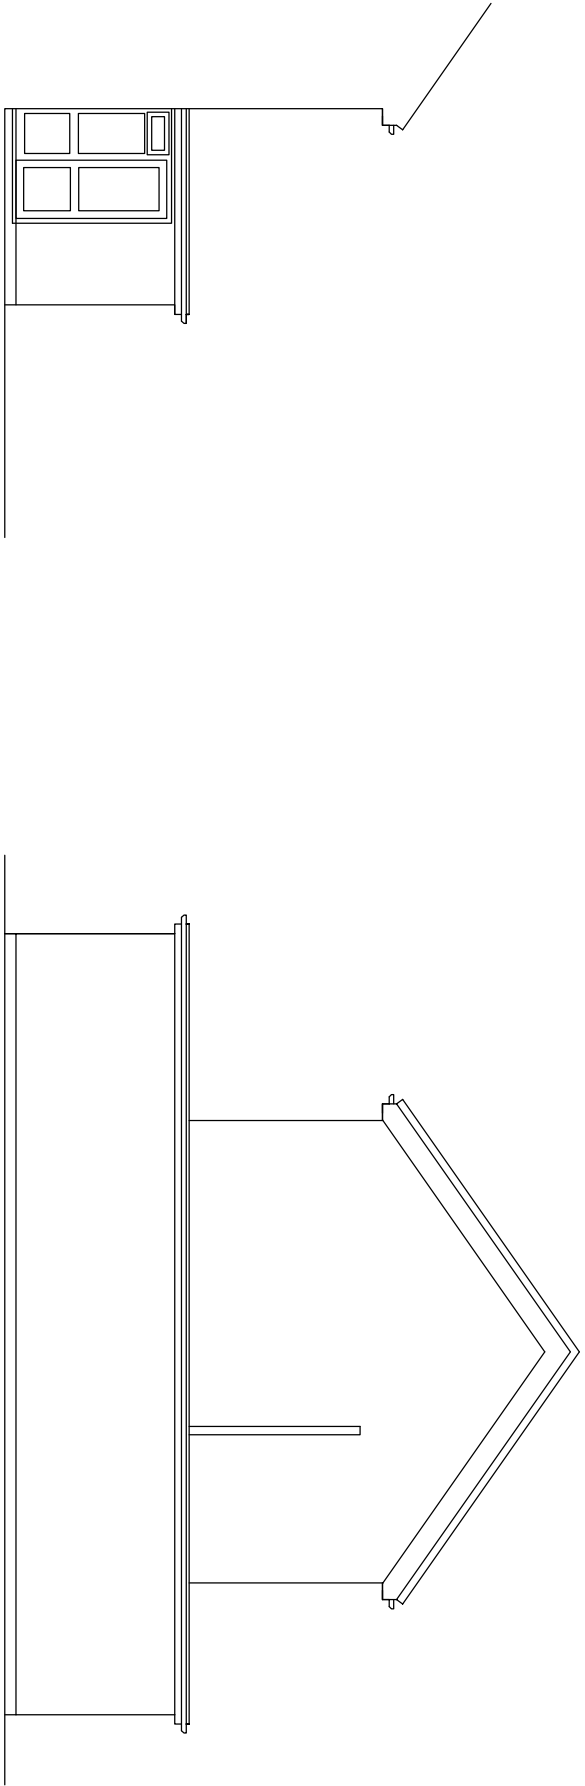


Existing South

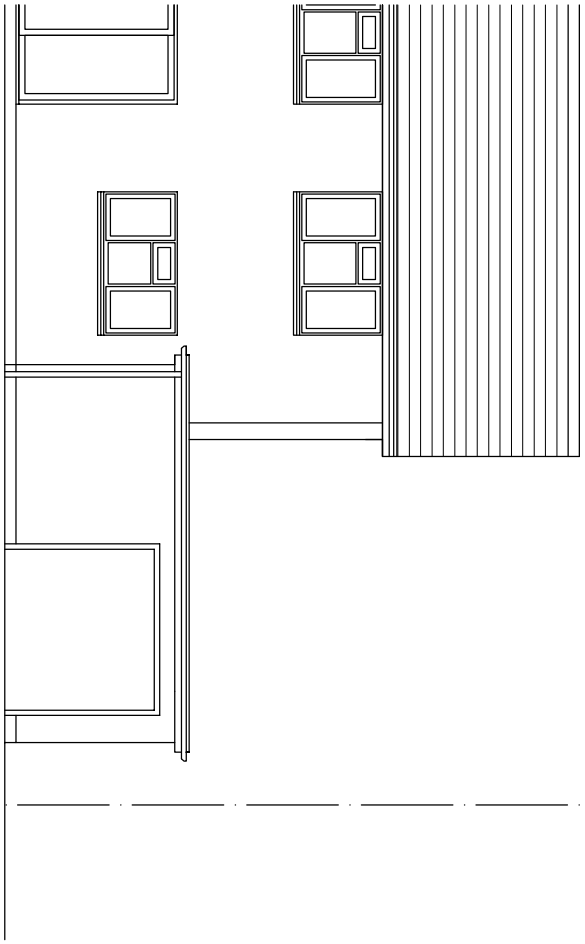


Existing West

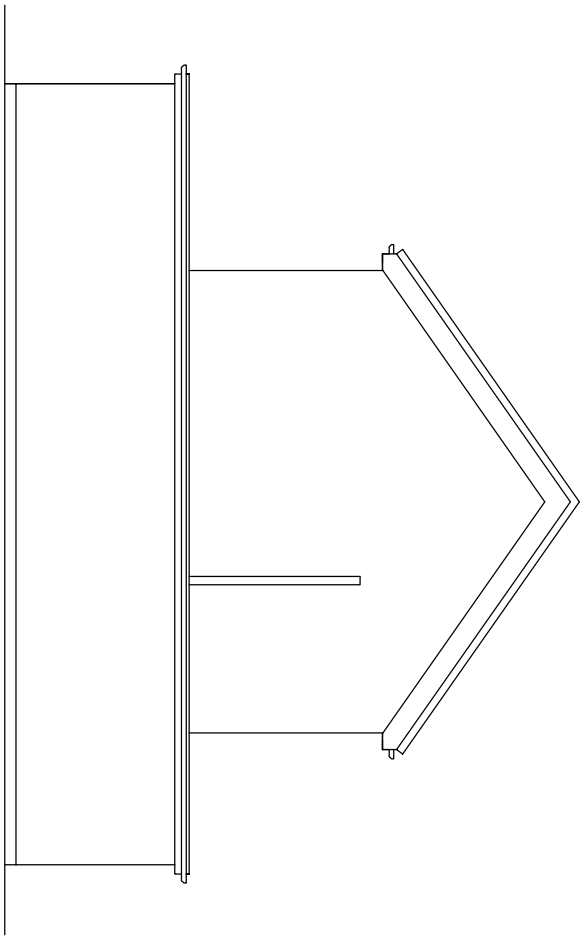


Existing North

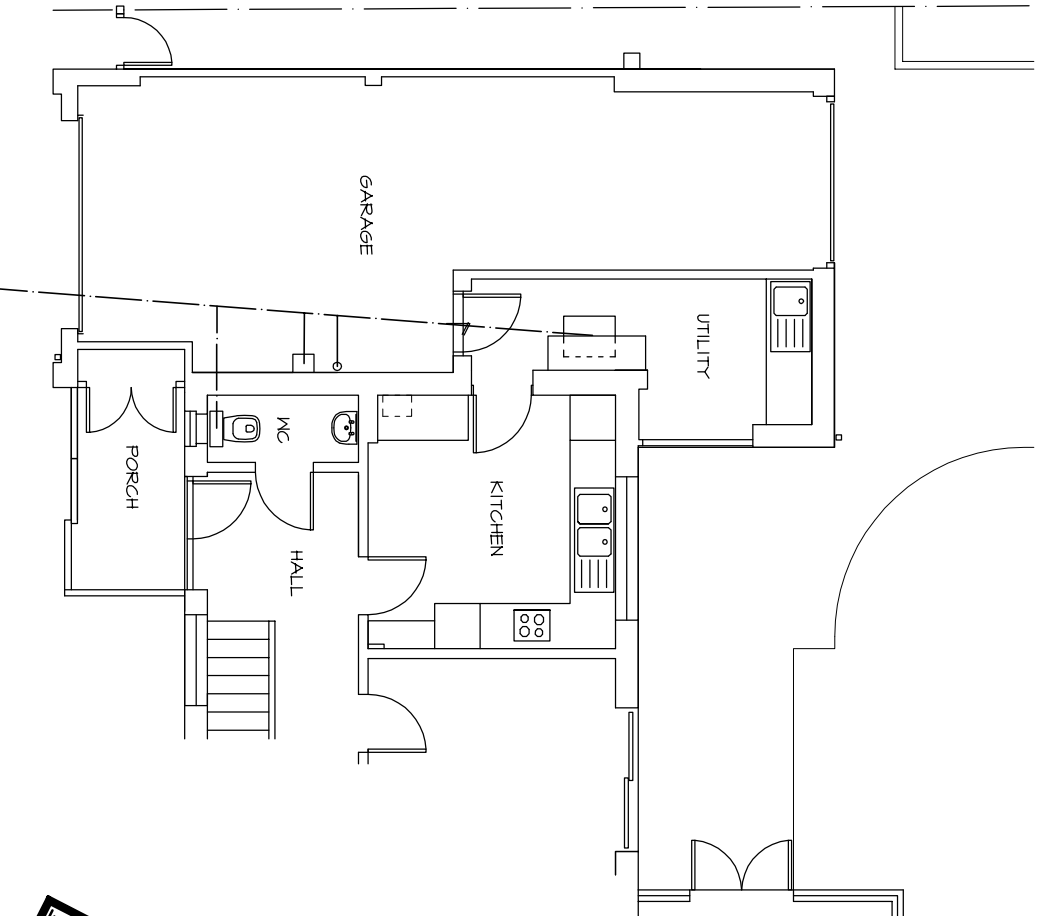

Existing Ground

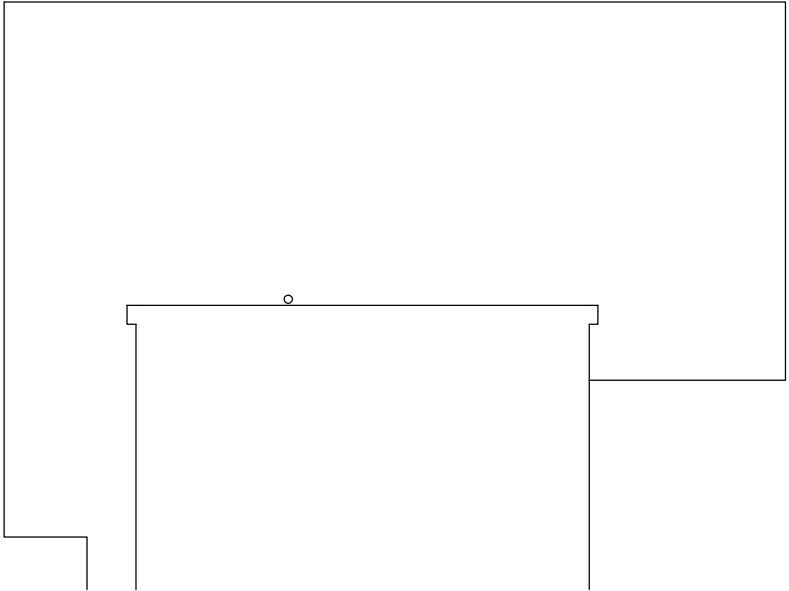

Existing Roof

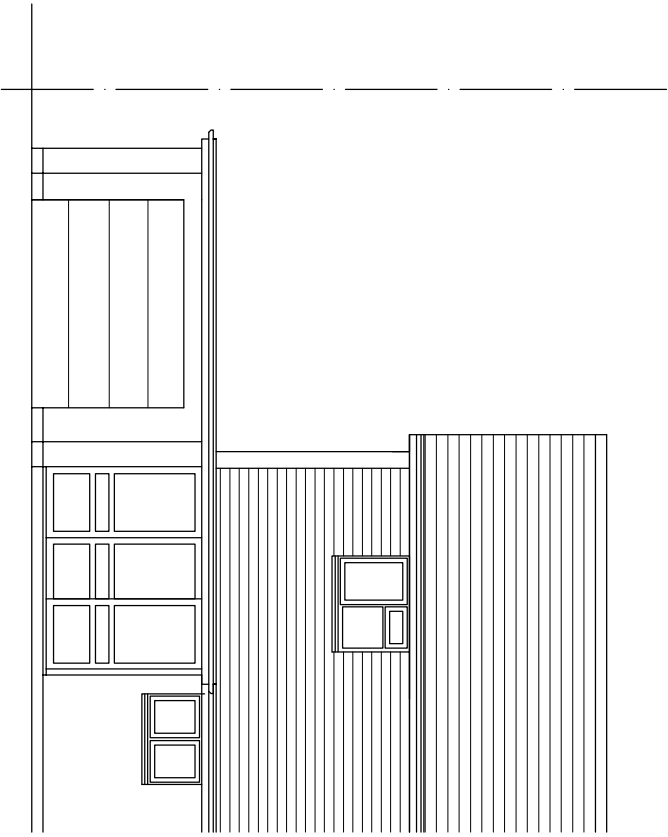

Existing East (front)



mf designs ltd

Chartered Architects



36 Grove Road • Havant • Hampshire • PO9 1AR
Director: Martin Farrer RIBA • Co Registration No.4507379

t/f 02392 470967
e admh@mfdesigns.org.uk

Date: April 2021 Job No: 3272
Scale: 1:100 Dwg No: EX_01

EXISTING SURVEY - 2 Emsbrook Drive, Emsworth. PO10 7QX