

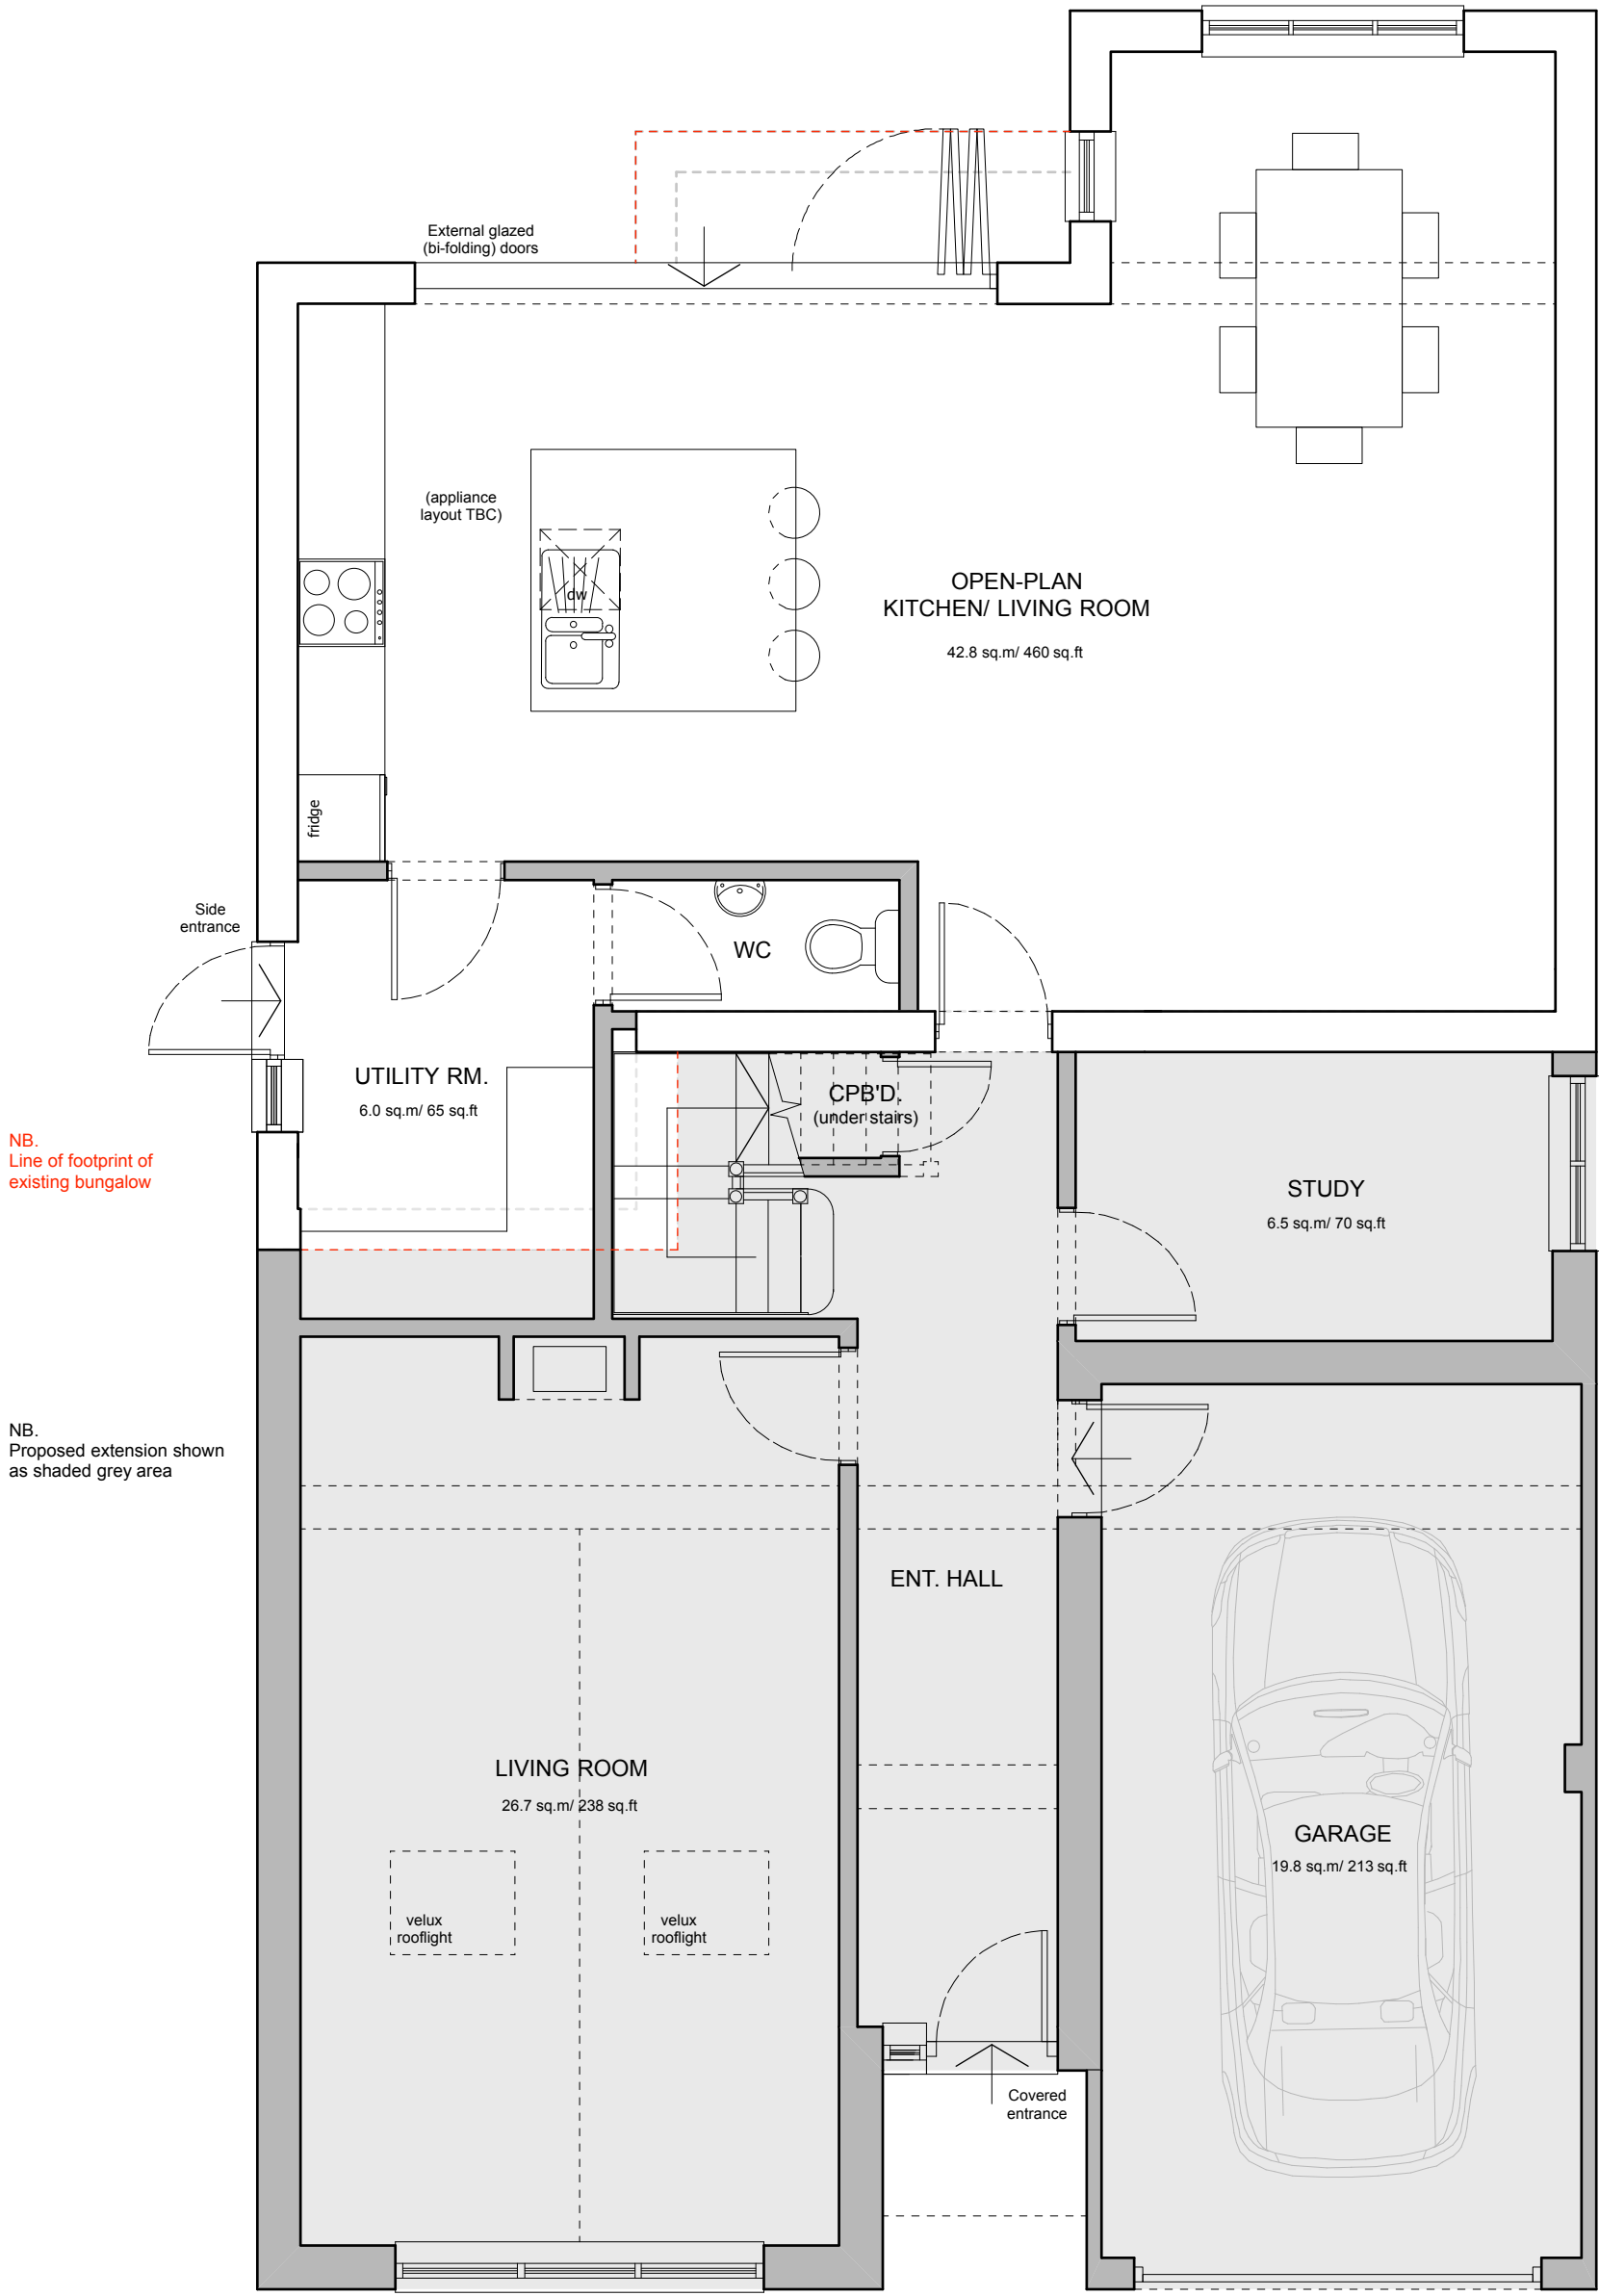
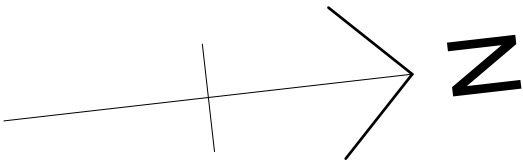


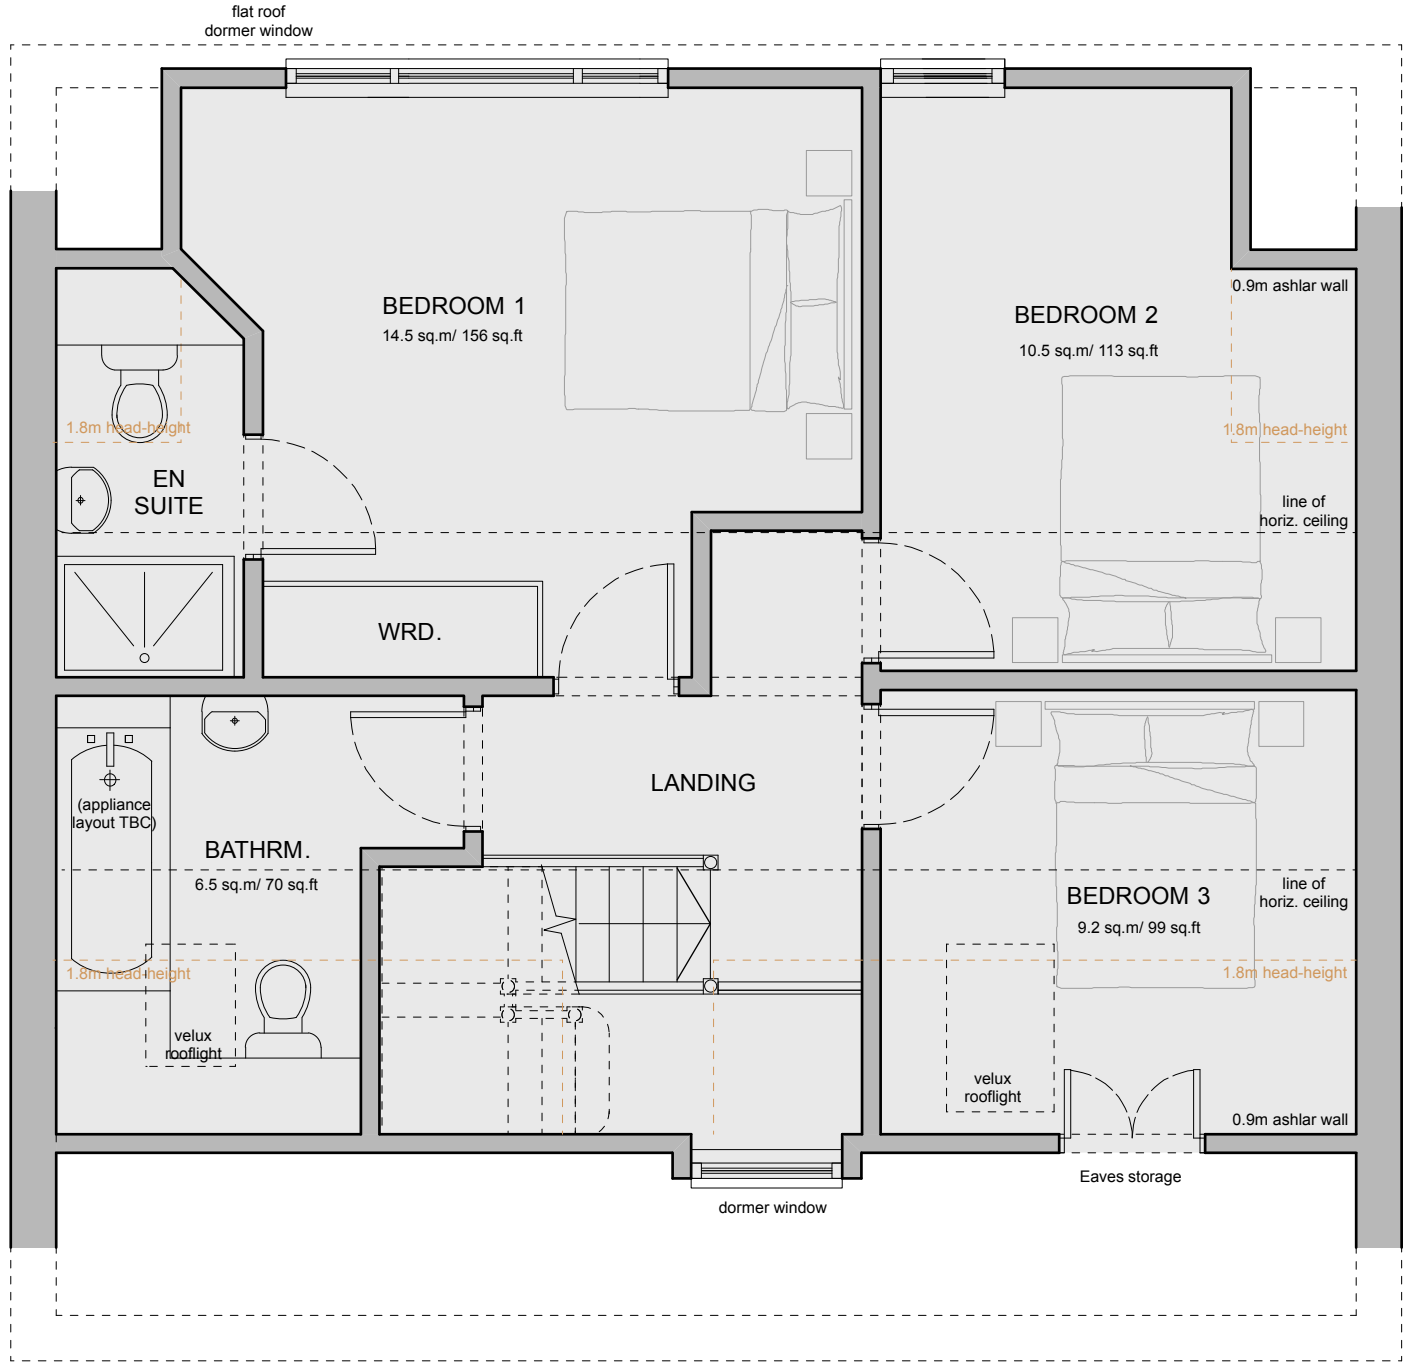

PROPOSED GROUND FLOOR INTERNAL LAYOUT
scale 1:50

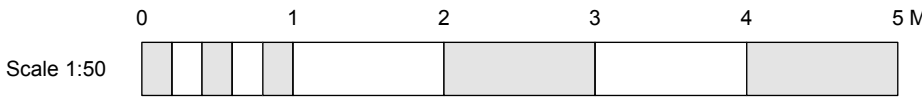

PROPOSED FIRST FLOOR INTERNAL LAYOUT
scale 1:50

PROJECT		DRAWING TITLE	
Proposed Development at 1 Nutbourne Road, Hayling Island, Hampshire, PO11 9RT		Proposed Floor Layouts	
		CLIENT Mr J. Pritchard	
SCALE	DATE	DRAWING NO.	REVISION
1:50 @ A1	Oct 2020	19/2411/PL/01	C

NATURE OF REVISIONS		
A	Client Amendments	Oct 2020
B	Planning Application Amendments	Jan 2021
C	Planning Application Amendments	Apr 2021

SEAS

SOUTH EAST ARCHITECTURAL SERVICES LTD

152 MORTIMER STREET, HERNE BAY, KENT, CT6 5DU

tel (01227) 283100info@seas.me.ukwww.seas.me.uk

IAECB

PLANNING

STROMA

ENERGY

MEMBER