



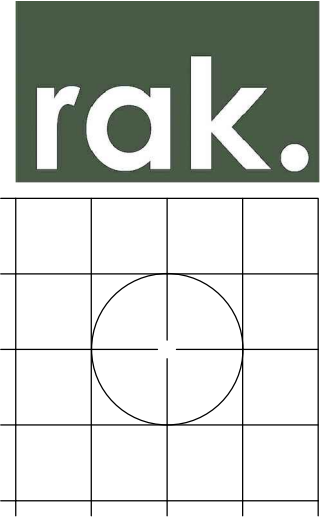


NOTE

- All levels in metres [m] to Ordnance Survey Datum.
- All dimensions in millimeters [mm].

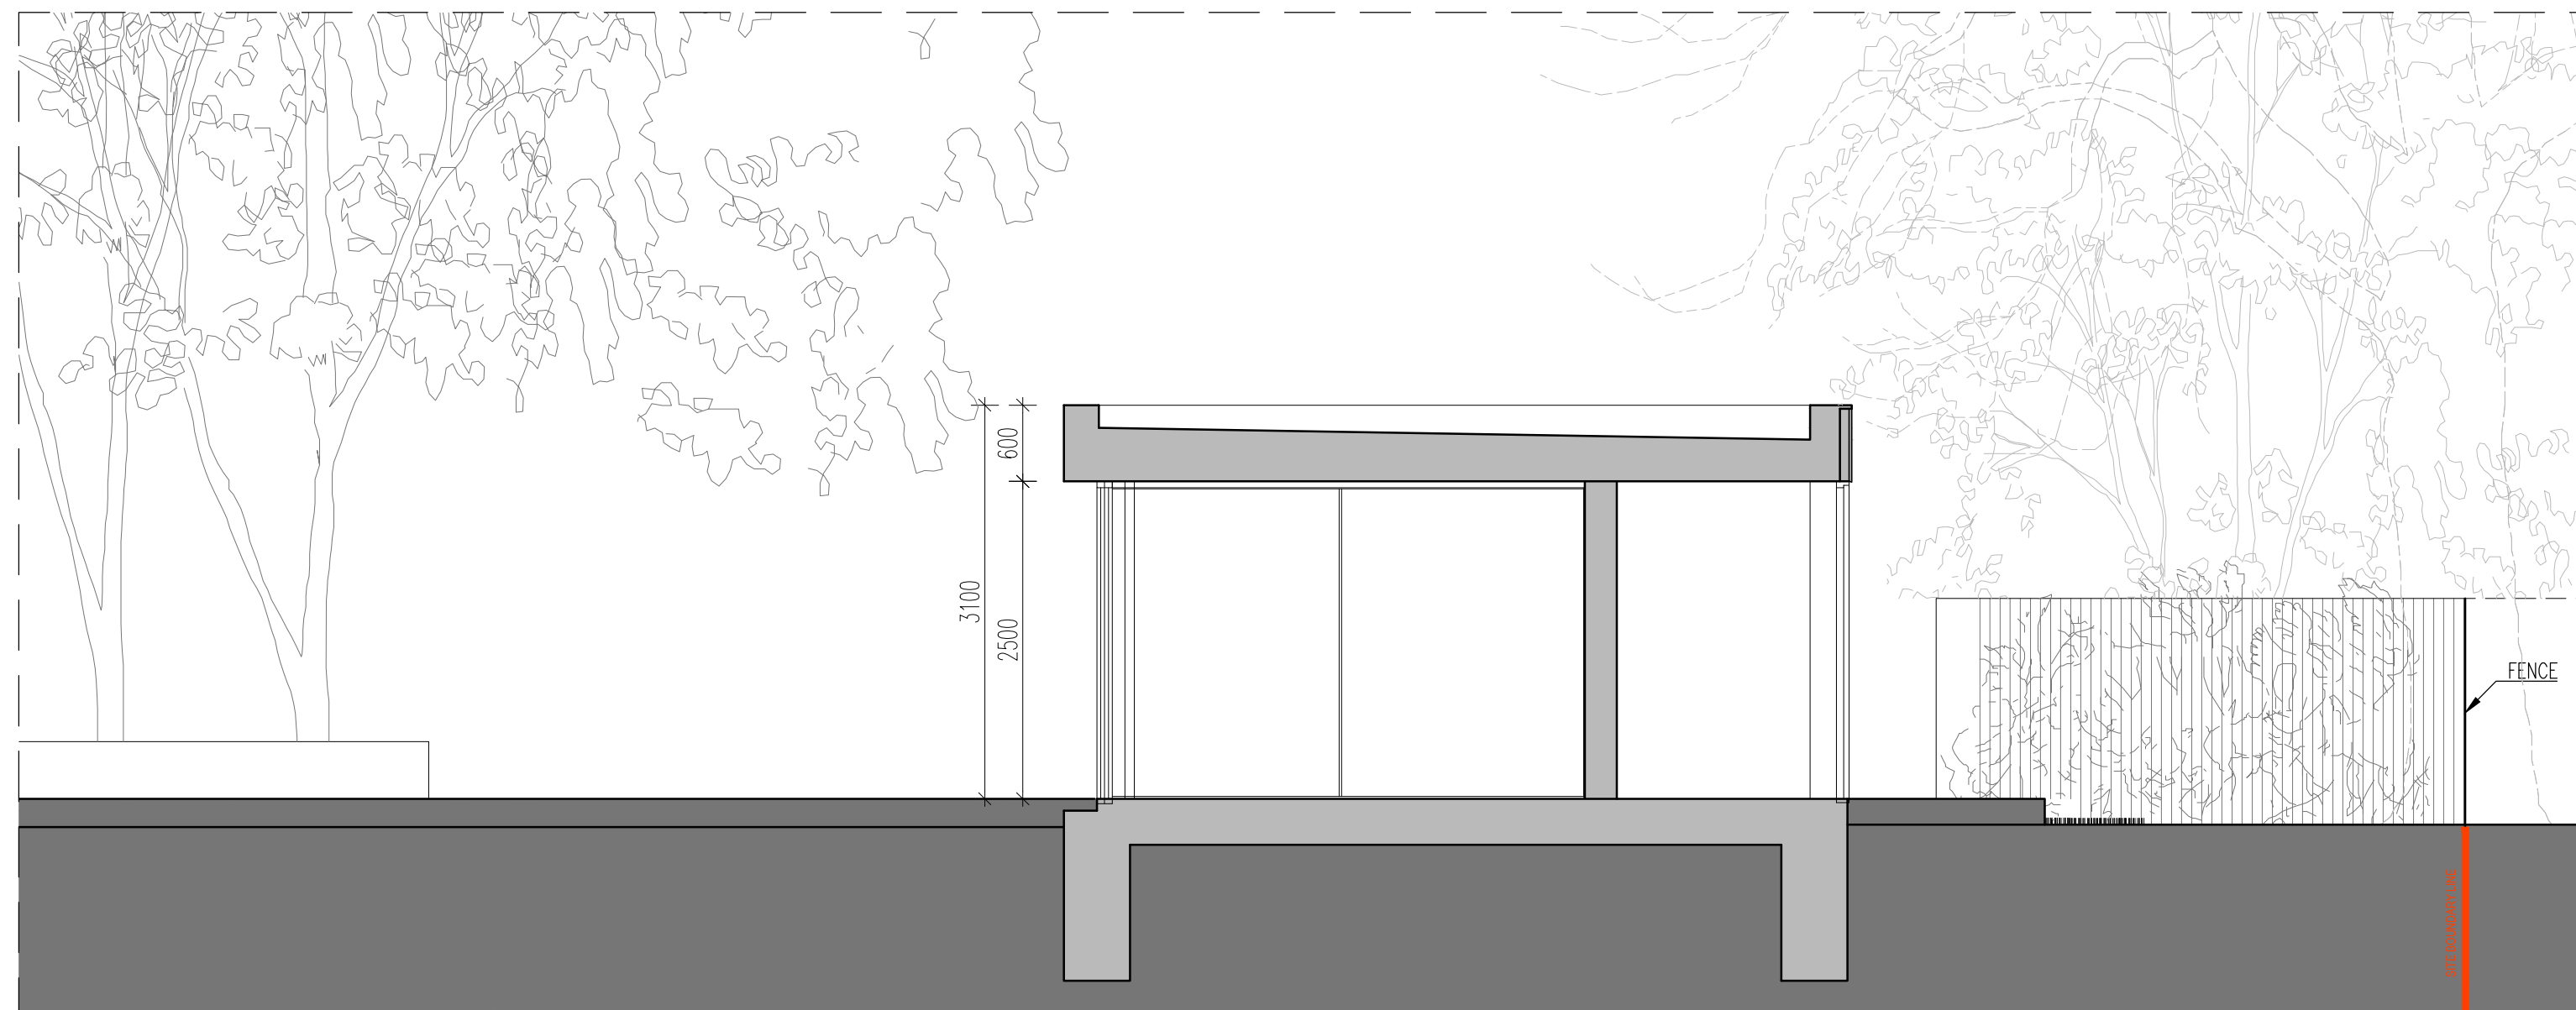

SECTION A-A

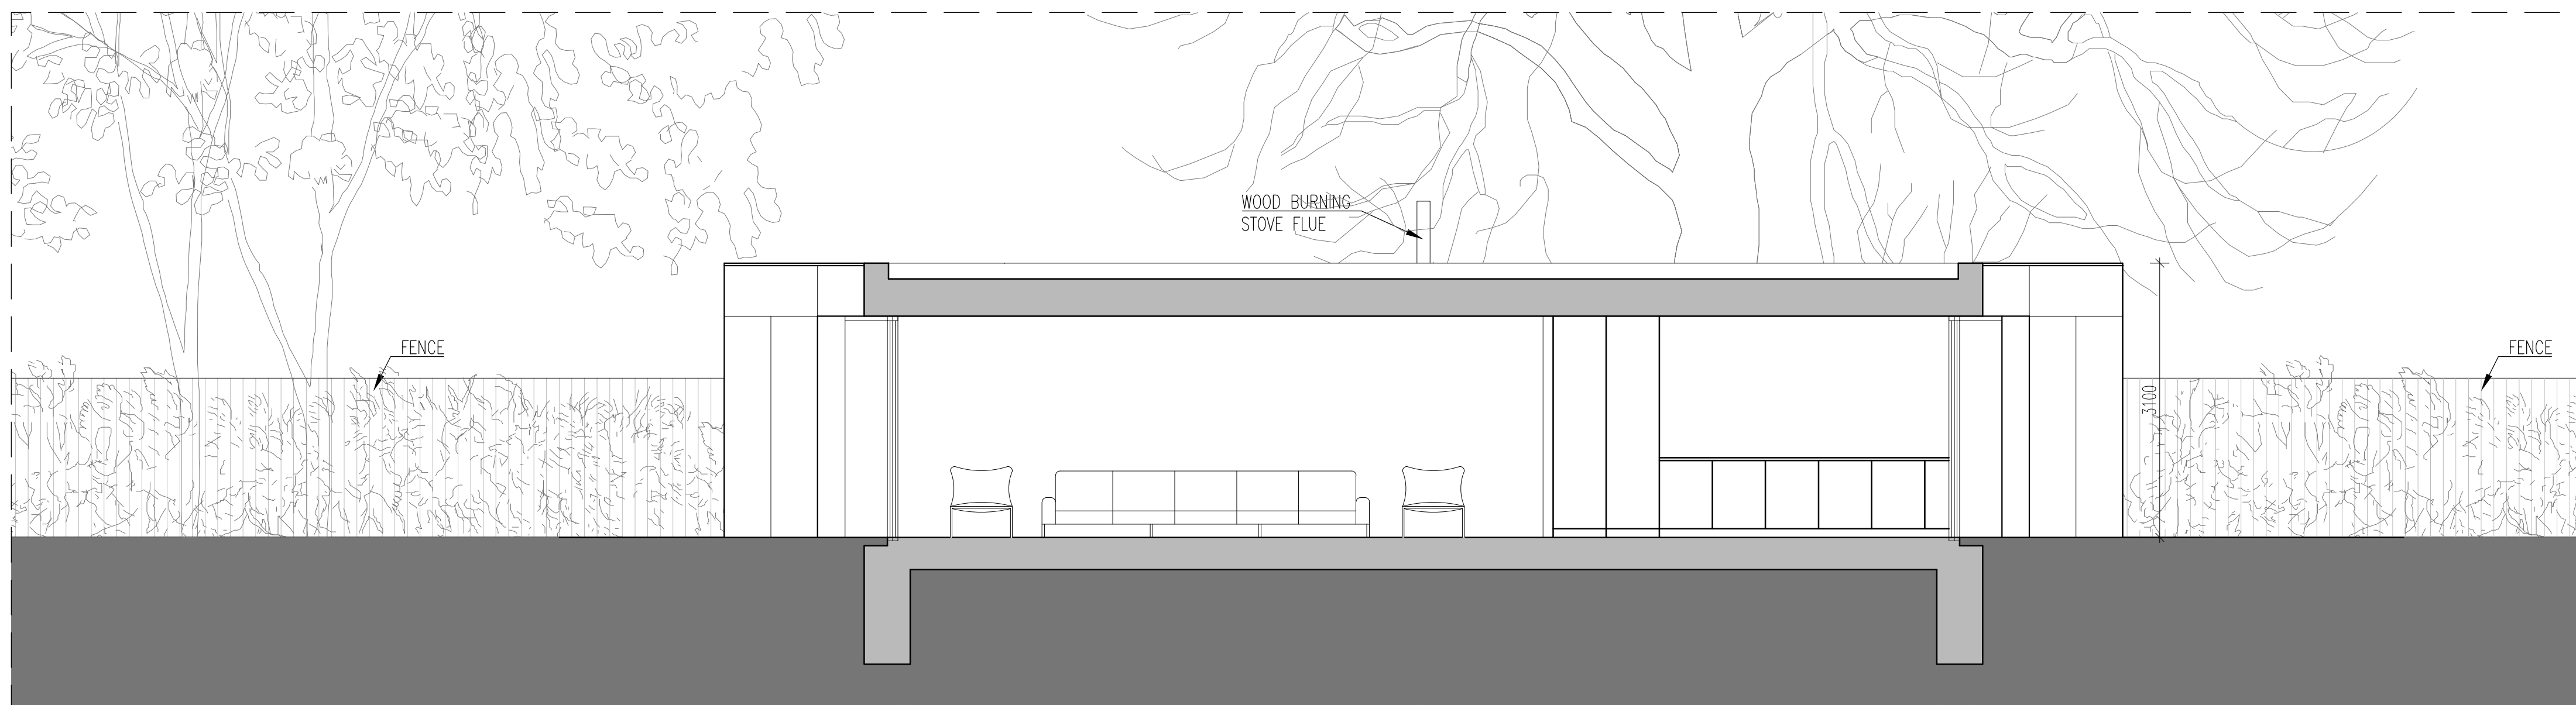

SECTION B-B

Rev.B 2021.02.09 Pavilion amended
Rev.A 2020.10.09 Planning Application

Project title:
Northshore
40 Sinah Lane
Hayling Island, PO11 0HH

Drawing title
Proposed - Pavilion
- Section A-A, B-B

Client
Mr and Mrs Nunn

Date 01.02.2018

Scale
1:50 @ A1 or 1:100 @ A3

Status
Planning

Drg. no.

1032A-03-004 Rev.B

Notes
These drawings are for

planning purposes only and not for construction or any other use unless agreed by rak architecture. All dimensions must be checked and rak

architects are to be informed of any discrepancies prior to construction. This drawing and any of the details therein remain the copyright of rak architecture ltd.

rak architecture ltd
Lower Lowell Farmhouse,
Lewell,
Dorchester,
Dorset

Phone: +44 (0)1305 246741
www.rakarchitecture.co.uk

