




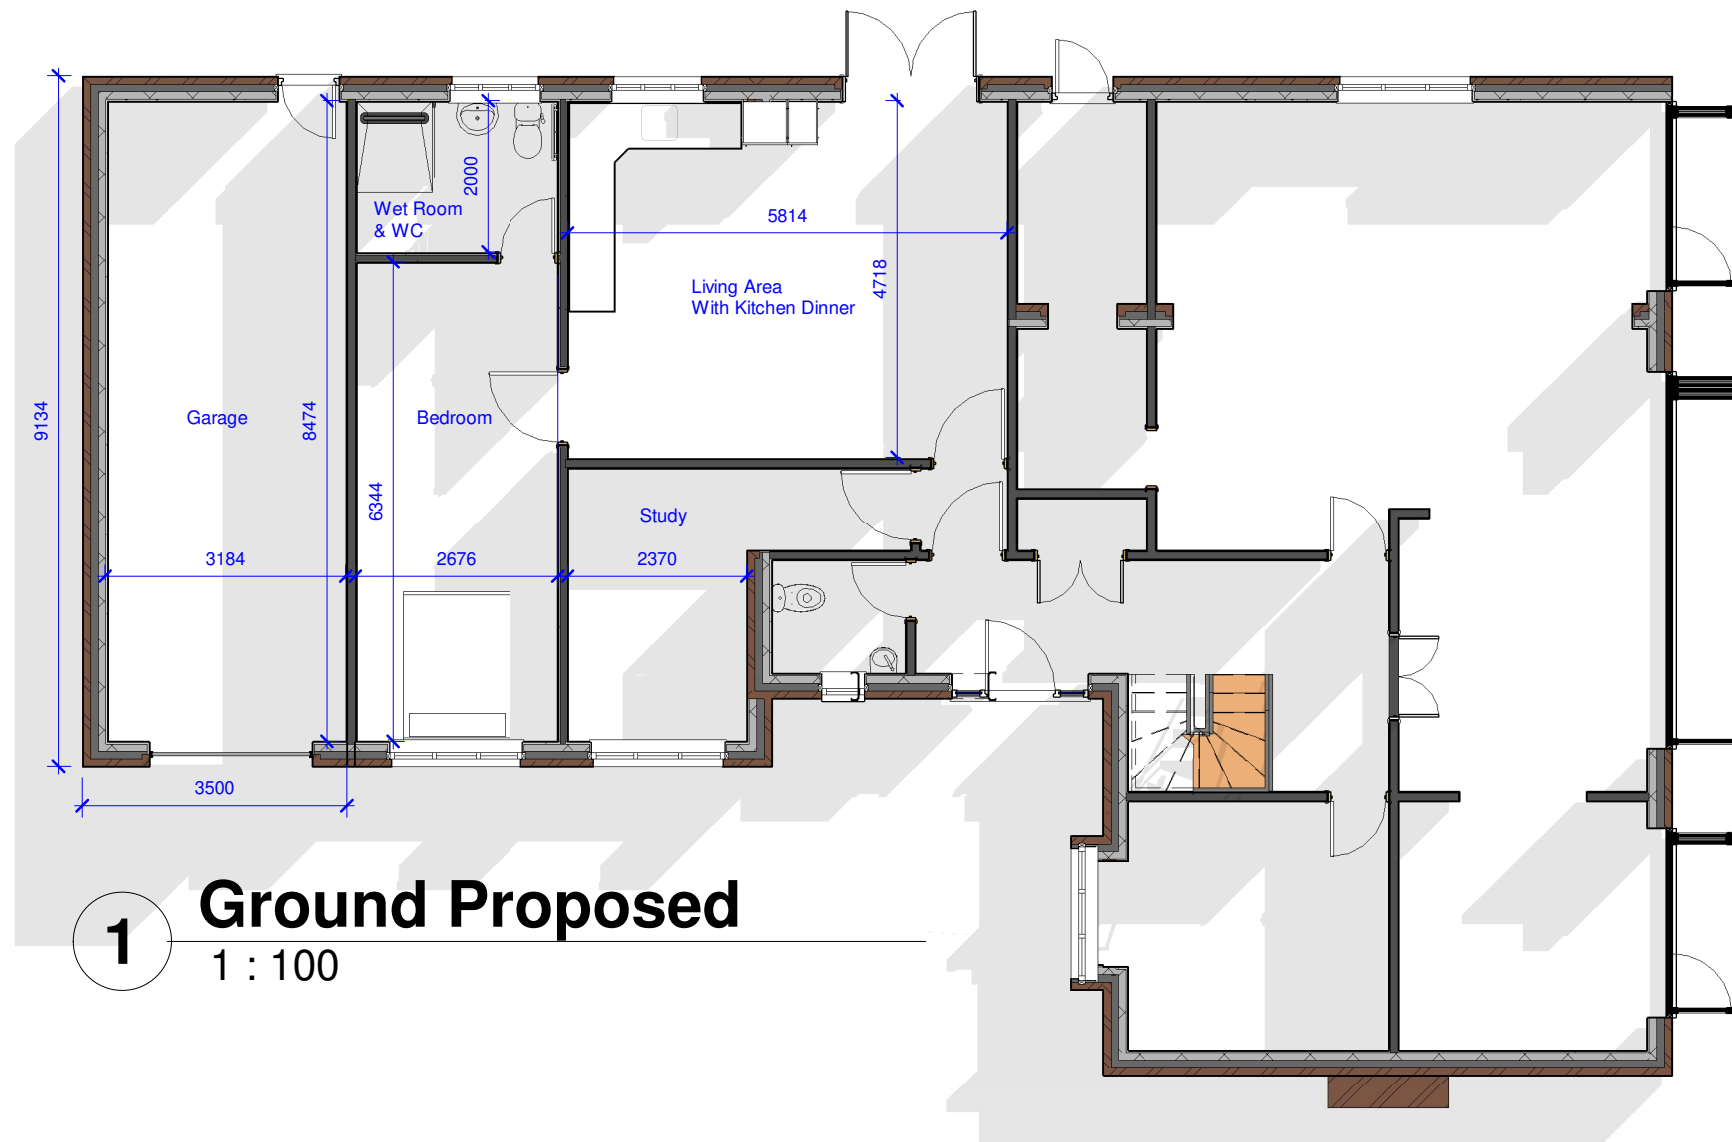

**1 Ground Proposed**  
1 : 100

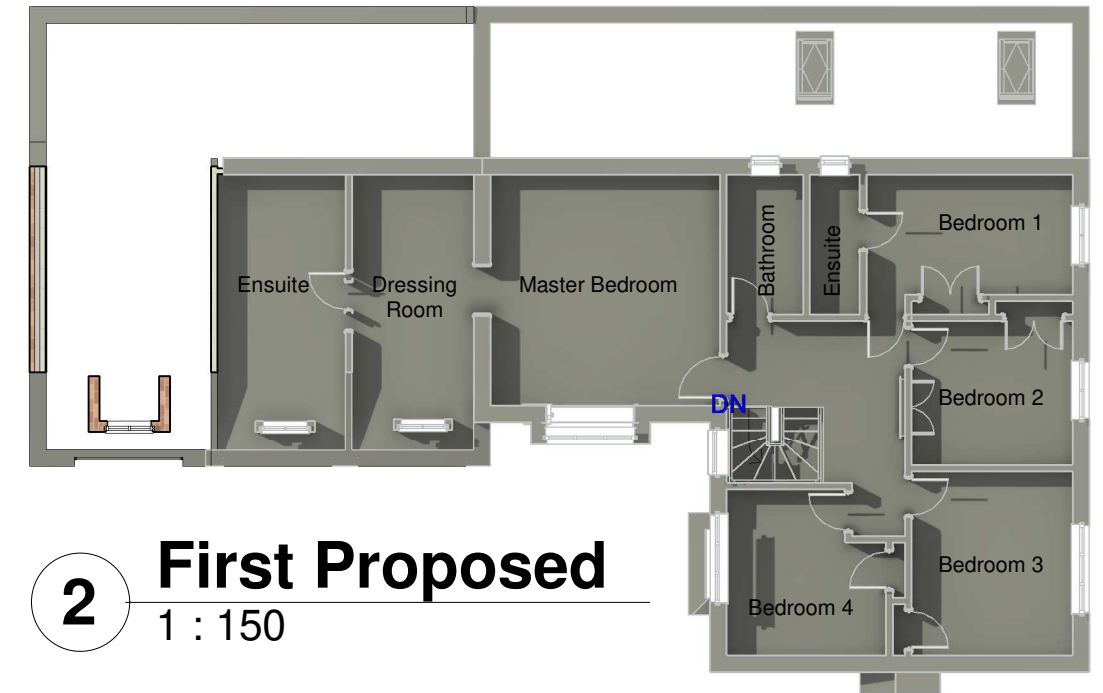


**2 First Proposed**  
1 : 150

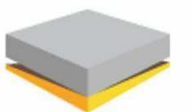

**LJS Project Management  
And Design**

Email: [LJSprojectmanagement@outlook.com](mailto:LJSprojectmanagement@outlook.com)  
Mob: 07740488644

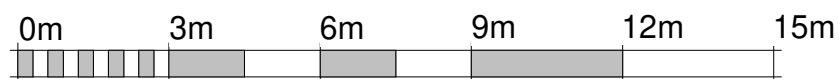

VISUAL SCALE 1:150 @ A3

| No. | Description | Date |
|-----|-------------|------|
|     |             |      |
|     |             |      |
**MR M Hepburn**

384c Sea Front, Hayling Island, PO11  
0BD

**Proposed Ground & First Floor**

|                |          |       |              |
|----------------|----------|-------|--------------|
| Project number | 2021-121 | A1021 |              |
| Date           | 17/01/21 |       |              |
| Drawn by       | LS       |       |              |
| Checked by     | MH       |       |              |
|                |          | Scale | As indicated |